BA BLACKTOP

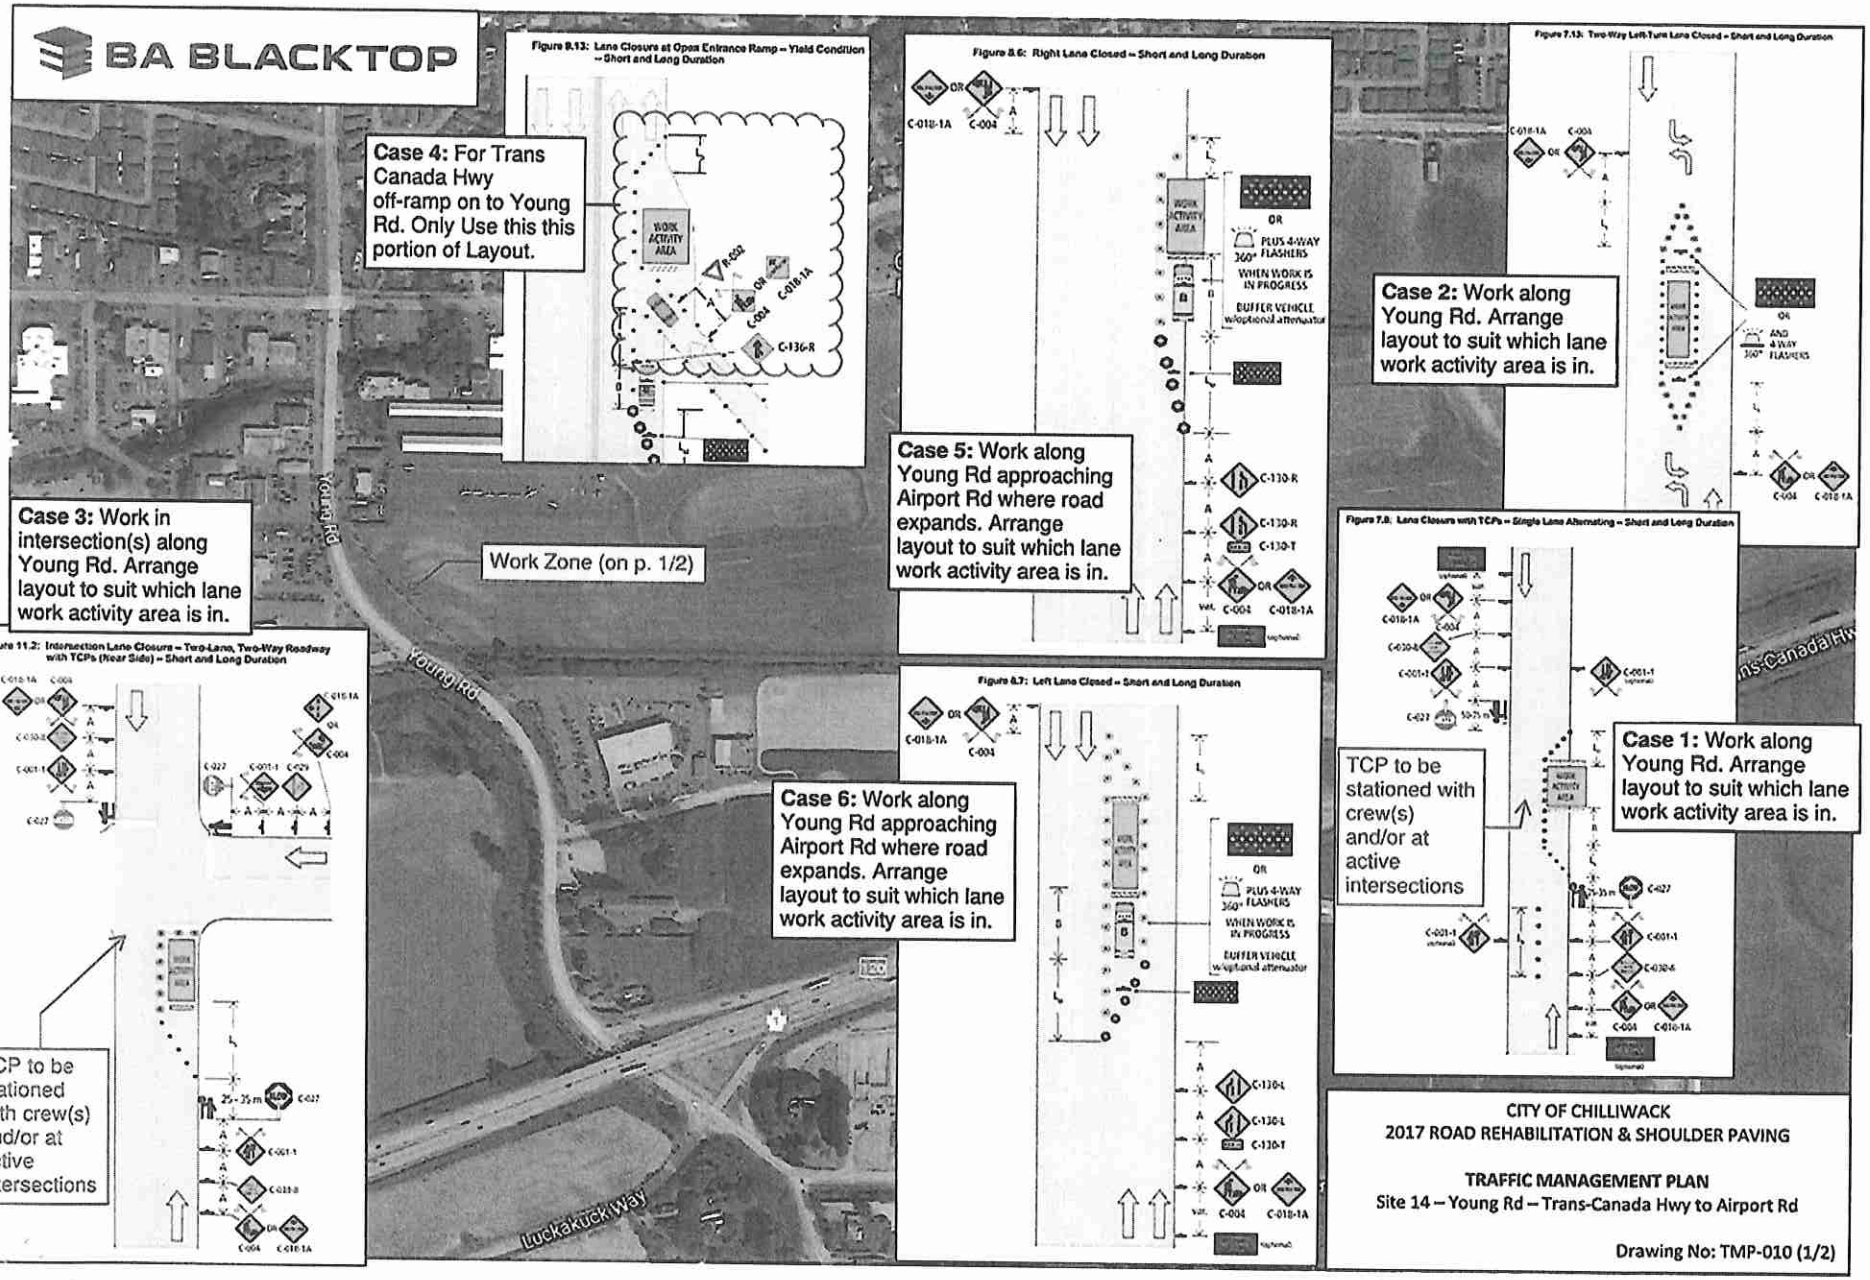

CITY OF CHILLIWACK
2017 ROAD REHABILITATION & SHOULDER PAVING

TRAFFIC MANAGEMENT PLAN
Site 14 – Young Rd – Trans-Canada Hwy to Airport Rd

Drawing No: TMP-010 (1/2)