




 www.torrenttraffic.com	Legend:  Traffic sign location  Work area  TCP  Tubular marker Spacing 10m  Barricade  Parking Restricted	Notes: 1 - A Risk Assessment shall be conducted by site personnel as per WorkSafeBC OHS Regulation section 18.3.1. If during the risk assessment risks are identified that are not addressed in this drawing, the Contractor shall contact Torrent Traffic Inc. so the drawing can be revised to address the found risks. 2 - TCP's will assist pedestrians and cyclist as needed. 3 - Access to private driveways to be maintained at all times. 4 - Traffic layout and distances based on Traffic Management Manual for Work on Roadways - 2020 5 - Existing traffic conditions (all lanes open) to be restored at the end of each shift. 6 - All measurements are in meters 7 - All existing conflicting signs and traffic signals shall be covered	Revisions:	Drawing Description:			AMRIZE	
			July 22, 2026 - v2 - Revisions as per client comments. - Nolan E.	ROAD CLOSURE ON GEISBRECHT RD BETWEEN VEDDER MOUNTAIN AND UNNAMED ROAD.			GEISBRECHT ROAD Chilliwack, BC	
			August 4, 2026 - v2 - Revisions as per client comments. - Nolan E.					
			Sept 3, 2026 - v5 - Revisions as per client comments. - Nolan E.					
			Sept 15, 2026 - v6 - Revisions as per client comments. - Nolan E.	Scale: NTS	Date: July 13, 2026	By: Nolan E.		



 www.torrenttraffic.com	Legend:  Traffic sign location  Work area  TCP  Tubular marker Spacing 10m  Barricade  Parking Restricted	Notes: 1 - A Risk Assessment shall be conducted by site personnel as per WorkSafeBC OHS Regulation section 18.3.1. If during the risk assessment risks are identified that are not addressed in this drawing, the Contractor shall contact Torrent Traffic Inc. so the drawing can be revised to address the found risks. 2 - TCP's will assist pedestrians and cyclist as needed. 3 - Access to private driveways to be maintained at all times. 4 - Traffic layout and distances based on Traffic Management Manual for Work on Roadways - 2020 5 - Existing traffic conditions (all lanes open) to be restored at the end of each shift. 6 - All measurements are in meters 7 - All existing conflicting signs and traffic signals shall be covered	Revisions:	Drawing Description:			AMRIZE
			July 22, 2026 - v2 - Revisions as per client comments. - Nolan E.	ROAD CLOSURE ON GEISBRECHT RD BETWEEN VEDDER MOUNTAIN AND UNNAMED ROAD			GEISBRECHT ROAD Chilliwack, BC
			Sept 3, 2026 - v5 - Revisions as per client comments. - Nolan E.				
			Sept 15, 2026 - v6 - Revisions as per client comments. - Nolan E.				
				Scale: NTS	Date: July 13, 2026	By: Nolan E.	DWG No.: 1566-07B

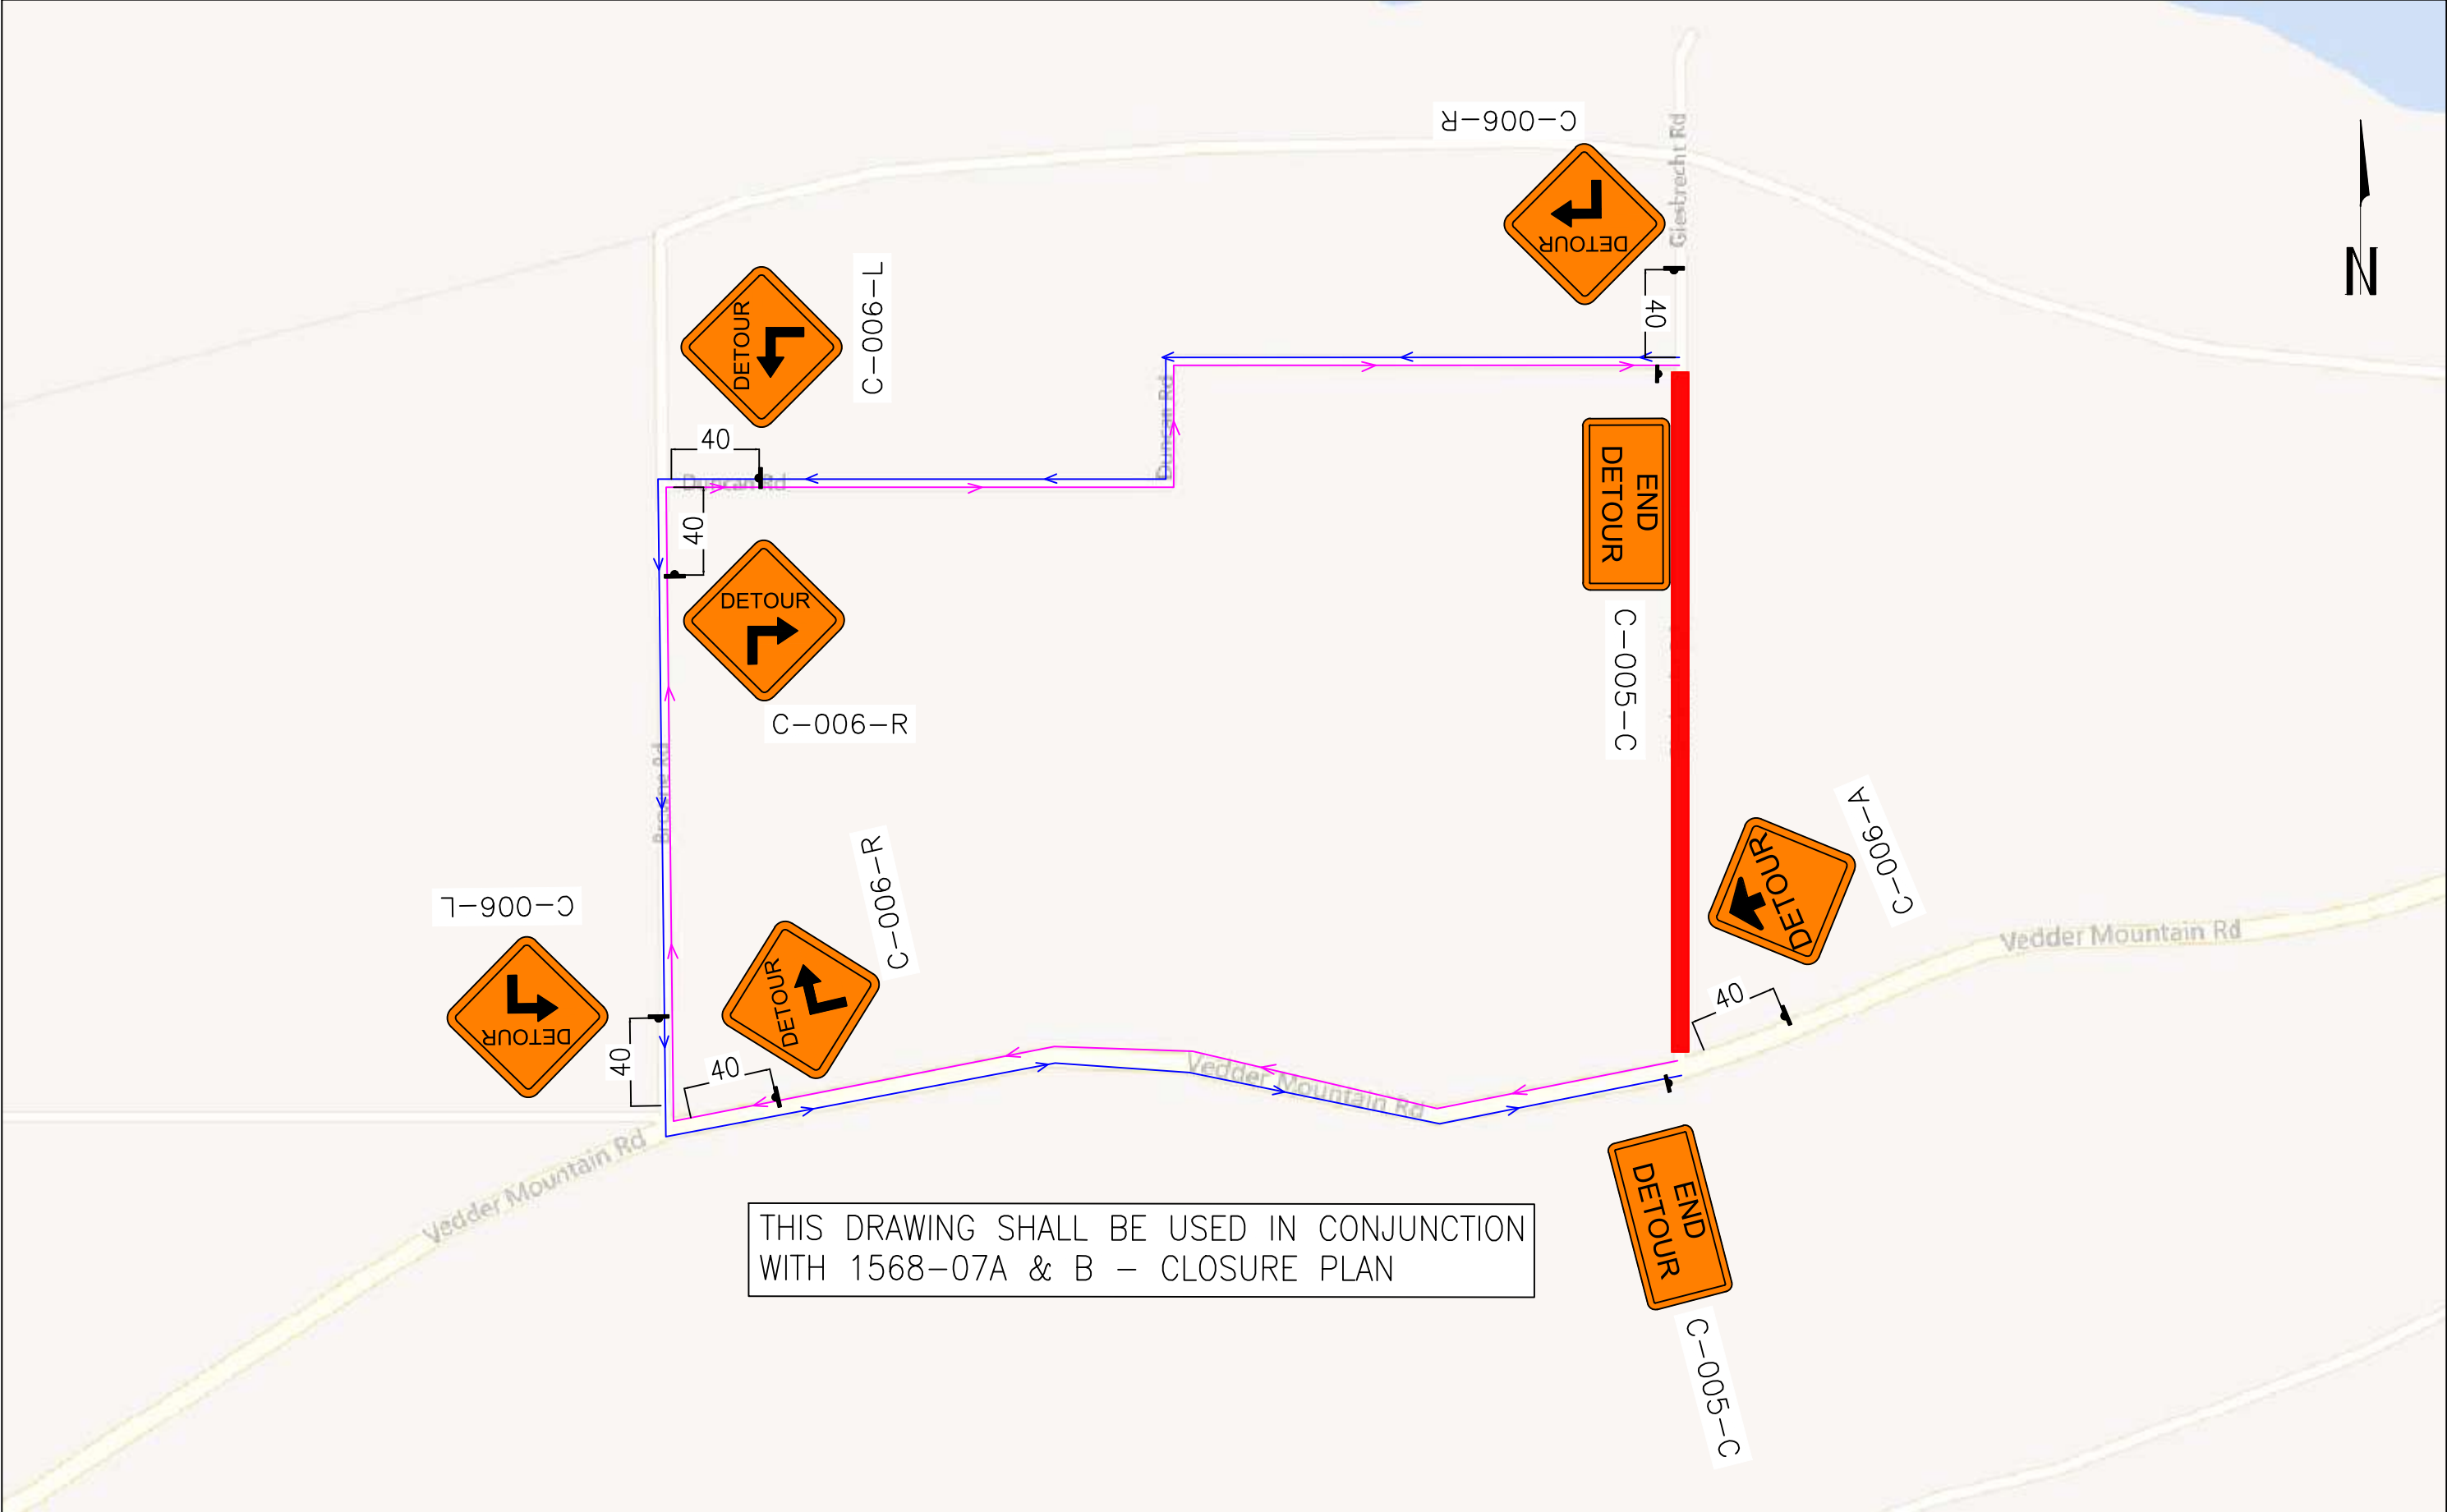

 www.torrenttraffic.com	Legend:  Traffic sign location  Work area  TCP  Tubular marker Spacing 10m  Barricade  Parking Restricted	Notes: 1 - A Risk Assessment shall be conducted by site personnel as per WorkSafeBC OHS Regulation section 18.3.1. If during the risk assessment risks are identified that are not addressed in this drawing, the Contractor shall contact Torrent Traffic Inc. so the drawing can be revised to address the found risks. 2 - TCP's will assist pedestrians and cyclist as needed. 3 - Access to private driveways to be maintained at all times. 4 - Traffic layout and distances based on Traffic Management Manual for Work on Roadways - 2020 5 - Existing traffic conditions (all lanes open) to be restored at the end of each shift. 6 - All measurements are in meters 7 - All existing conflicting signs and traffic signals shall be covered	Revisions:	Drawing Description:		AMRIZE	
				GEISBRECHT ROAD – VEDDER MOUNTAIN TO NORTH END – FULL CLOSURE DETOUR.		GEISBRECHT ROAD Chilliwack, BC	
						Scale: NTS	Date: Sept 16, 2026