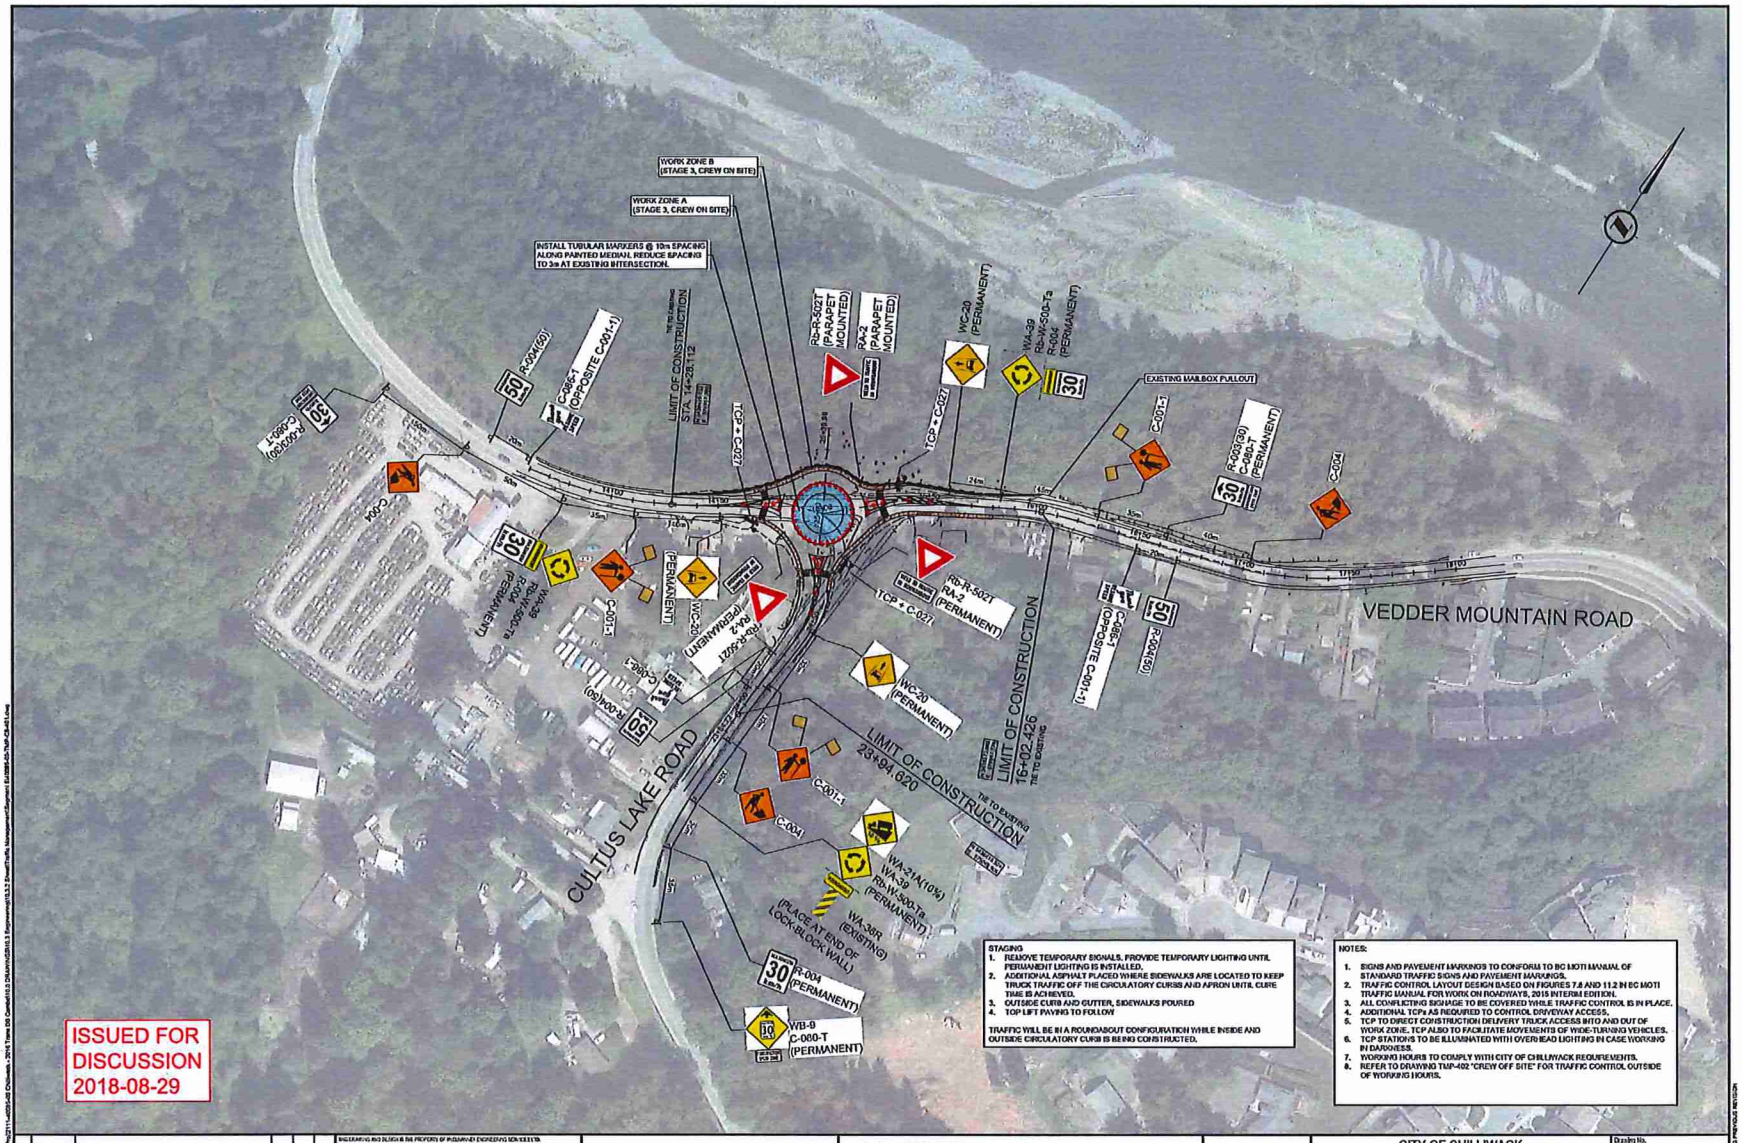

ISSUED FOR DISCUSSION 2018-08-29

STAGING

1. REMOVE TEMPORARY SIGNALS. PROVIDE TEMPORARY LIGHTING UNTIL PERMANENT LIGHTING IS INSTALLED.
2. ADDITIONAL ASPHALT PLACED WHERE SIDEWALKS ARE LOCATED TO KEEP TRUCK TRAFFIC OFF THE CIRCULATORY CURBS AND APRON UNTIL CURE TIME IS ACHIEVED.
3. OUTSIDE CURB AND GUTTER, SIDEWALKS POURED
4. TOP LIFT PAVING TO FOLLOW

TRAFFIC WILL BE IN A ROUNDABOUT CONFIGURATION WHILE INSIDE AND OUTSIDE CIRCULATORY CURB IS BEING CONSTRUCTED.

NOTES:

1. SIGNS AND PAVEMENT MARKINGS TO CONFORM TO BC MOTI MANUAL OF STANDARD TRAFFIC SIGNS AND PAVEMENT MARKINGS.
2. TRAFFIC CONTROL LAYOUT DESIGN BASED ON FIGURES 7.8 AND 11.2 IN BC MOTI TRAFFIC MANUAL FOR WORK ON ROADWAYS, 2015 INTERIM EDITION.
3. ALL CONFLICTING SIGNAGE TO BE COVERED WHILE TRAFFIC CONTROL IS IN PLACE.
4. ADDITIONAL TCPs AS REQUIRED TO CONTROL DRIVEWAY ACCESS.
5. TCP TO DIRECT CONSTRUCTION DELIVERY TRUCK ACCESS INTO AND OUT OF WORK ZONE. TCP ALSO TO FACILITATE MOVEMENTS OF WIDE-TURNING VEHICLES.
6. TCP STATIONS TO BE ILLUMINATED WITH OVERHEAD LIGHTING IN CASE WORKING IN DARKNESS.
7. WORKING HOURS TO COMPLY WITH CITY OF CHILLIWACK REQUIREMENTS.
8. REFER TO DRAWING TMP-402 "CREW OFF SITE" FOR TRAFFIC CONTROL OUTSIDE OF WORKING HOURS.

Rev	Date	Description	Drawn	Des'gn	Appv'd
A	2018-08-28	ISSUED FOR APPROVAL	AH	TB	NDE

THIS DRAWING AND DESIGN IS THE PROPERTY OF MCELHANNEY ENGINEERING SERVICES LTD. (MCELHANNEY), AND SHALL NOT BE USED, REVISED OR REPRODUCED WITHOUT THE CONSENT OF MCELHANNEY. MCELHANNEY WILL NOT BE HELD RESPONSIBLE FOR THE APPLICATION OR ADAPTATION OF THIS DRAWING BEYOND THE SCOPE AS ORIGINALLY INTENDED FOR THE CLIENT INDICATED. WE ASSUME NO RESPONSIBILITY FOR ANY UNAUTHORIZED USE OF THIS DRAWING AND DESIGN AND INDEMNIFICATION FOR SUCH USE SHALL BE REQUIRED FROM THE CLIENT INDICATED. WE ASSUME NO RESPONSIBILITY FOR THE ACCURACY AND SUFFICIENCY OF THE APPLICABLE PUBLIC AGENCIES AS TO THE TYPE OF PRESENTATION, PUBLISHING, OR PERMISSIONS. SUBCONTRACTORS AND AGENTS SHALL NOT BE LIABLE FOR ANY ISSUES OR LOSSES CAUSED BY ANY SUCH FAILURE BY THE USER OR RECIPIENT UPON OR WHEN COPIES MADE BY THE SAID SERVICES ARE USED OR RELIED UPON. RECIPIENTS AND/OR SUBCONTRACTORS OF PLANS OR DRAWINGS SHALL INDEMNIFY AND HOLD HARMLESS MCELHANNEY FROM AND AGAINST ANY AND ALL LIABILITY, CLAIMS, LOSSES, COSTS AND EXPENSES INCLUDING LEGAL FEES ARISING OUT OF OR CONNECTED WITH ALTERATIONS OR MODIFICATIONS TO PLANS, DRAWINGS OR SPECIFICATIONS MADE BY ANYONE OTHER THAN MCELHANNEY OR PERSONS FOR WHOM MCELHANNEY IS LEGALLY RESPONSIBLE. ANY REUSE OF THE DRAWINGS AND SPECIFICATIONS FOR EXTENSIONS OR ALTERATIONS OR ANY OTHER PROJECT, WHETHER SIMILAR OR DISSIMILAR TO THAT FOR WHICH THEY WERE PREPARED, OR ANY USE BY THIRD PARTIES, WITHOUT WRITTEN VERIFICATION OR ADAPTATION BY MCELHANNEY FOR THE SPECIFIC PURPOSE INTENDED WILL BE AT THE CLIENT'S SOLE RISK AND WITHOUT LIABILITY OR LEGAL EXPOSURE TO MCELHANNEY. THE CLIENT AGREES TO INDEMNIFY AND HOLD HARMLESS MCELHANNEY FROM ALL CLAIMS, DAMAGES, LOSSES AND EXPENSES ARISING OUT OF OR RESULTING THEREFROM. ANY VERIFICATION OR ADAPTATION WILL ENTITLE MCELHANNEY TO FURTHER COMPENSATION AT RATES TO BE AGREED UPON BY THE CLIENT AND MCELHANNEY. ANY REUSE OF THE DRAWINGS AND SPECIFICATIONS SHALL BE WITHOUT LIABILITY TO MCELHANNEY.

0 1:1000 50

CLIENT: EUROVIA BC

McElhanney
McElhanney Engineering Services Ltd.
Suite 2300
13450-102 Ave.
Surrey BC
Canada V3T 0A3
Tel 604 596 0391

Approved Sealed

CITY OF CHILLIWACK
8550 YOUNG ROAD, CHILLIWACK, BC V2P 8A4

2016 CHILLIWACK COMBO
SEGMENT 8 CULTUS LAKE ROAD ROUNDABOUT
TMP - STAGE 4A CONSTRUCTION - CREW ON SITE
CHILLIWACK, BC

Drawing No. TMP-401

Project Number 2111-40085-00

Rev. A