


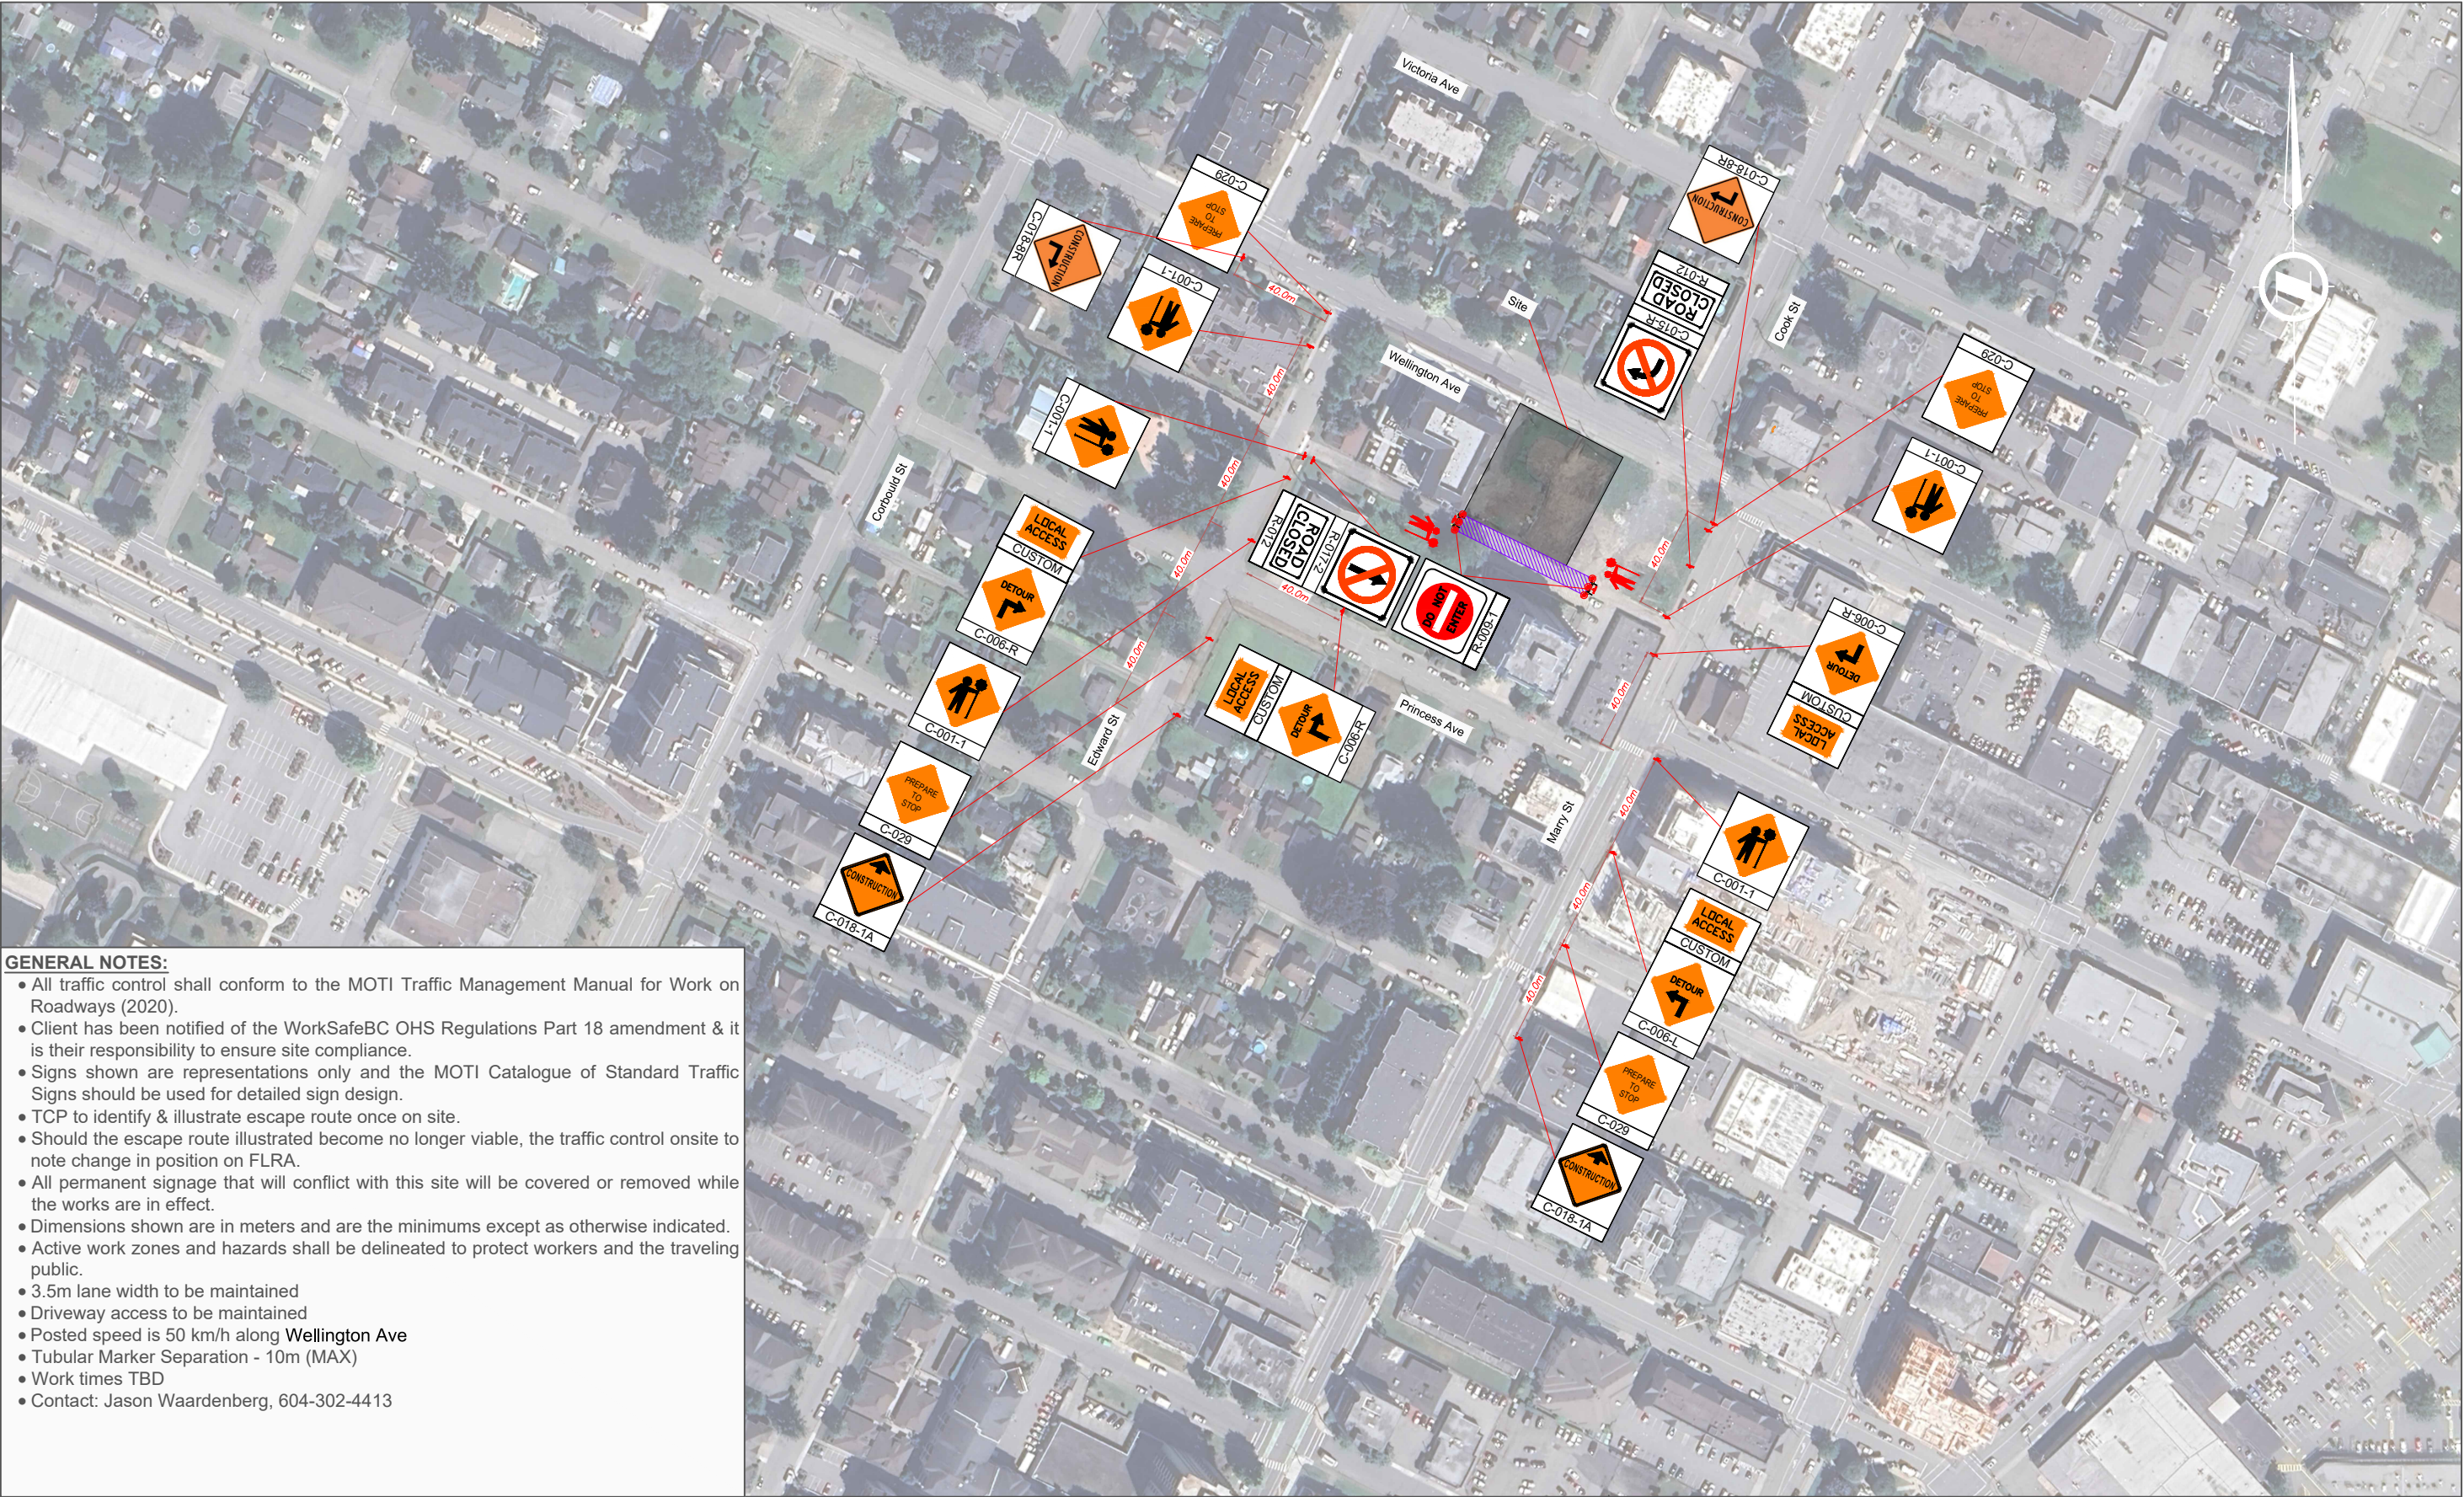

GENERAL NOTES:

- All traffic control shall conform to the MOTI Traffic Management Manual for Work on Roadways (2020).
- Client has been notified of the WorkSafeBC OHS Regulations Part 18 amendment & it is their responsibility to ensure site compliance.
- Signs shown are representations only and the MOTI Catalogue of Standard Traffic Signs should be used for detailed sign design.
- TCP to identify & illustrate escape route once on site.
- Should the escape route illustrated become no longer viable, the traffic control onsite to note change in position on FLRA.
- All permanent signage that will conflict with this site will be covered or removed while the works are in effect.
- Dimensions shown are in meters and are the minimums except as otherwise indicated.
- Active work zones and hazards shall be delineated to protect workers and the traveling public.
- 3.5m lane width to be maintained
- Driveway access to be maintained
- Posted speed is 50 km/h along Wellington Ave
- Tubular Marker Separation - 10m (MAX)
- Work times TBD
- Contact: Jason Waardenberg, 604-302-4413

LEGEND TRAFFIC SIGN STAND WORK AREA TRAFFIC CONTROL PERSONNEL	REV	DESCRIPTION	DATE	INITIAL	CLOSURE DESCRIPTION	LOCAL ACCESS TRAFFIC CLOSURE S OF WELLINGTON AVE & MARRY ST FOR CONCRETE POURING	STAMP	Scale: 1:2500 (1cm=25m)				
	0	INITIAL PLAN	09 MAR 2026	MD				Designed: M.O		Drawn: M.O	Reviewed: M.O	Date: MAY 2026
	1	REVISED PER COMMENTS	07 MAY 2026	MD								
						CLIENT	WHITETAIL HOMES 3550 MOUNT LEHMAN RD #104, ABBOTSFORD, BC V4X 2M9					