CONTRACTOR TO ENSURE TCP COMPLIANCE WITH WSBC OHS REGULATION PART 18

TCP'S TO ASSIST TRAFFIC FROM AFFECTED DRIVEWAYS

3.2M LANE WIDTH TO BE MAINTAINED

WRITTEN NOTICE TO BE GIVEN TO AFFECTED PARTIES 72HRS PRIOR TO OBSTRUCTION

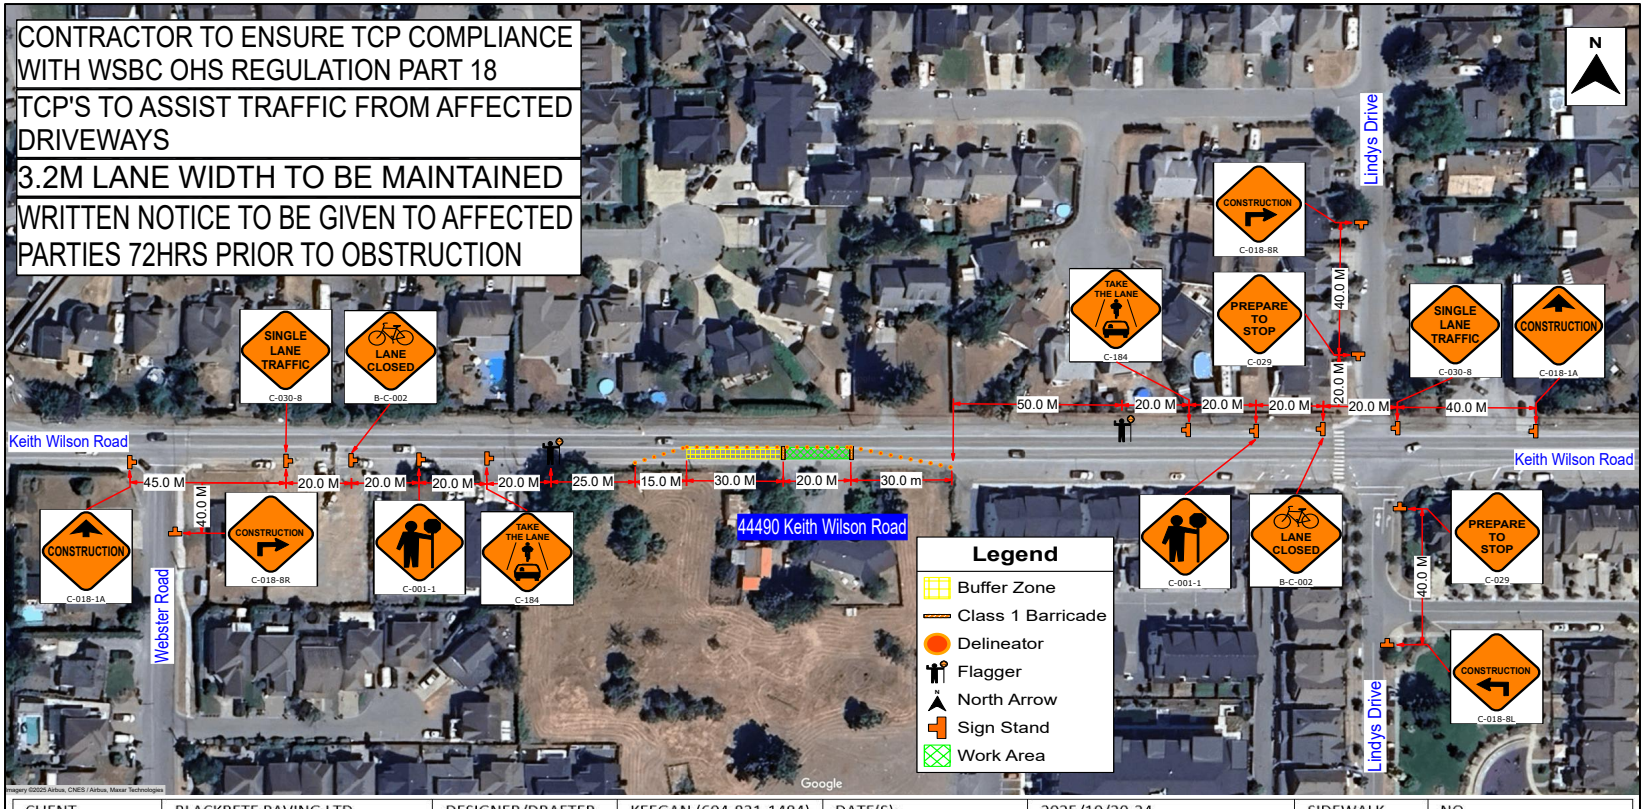

CLIENT	BLACKRETE PAVING LTD	DESIGNER/DRAFTER (CONTACT INFO)	KEEGAN (604-831-1484) SRN3187	DATE(S):	2025/10/20-24	SIDEWALK IMPACTED	NO
LOCATION	44490 Keith Wilson Road, City of Chilliwack		2025-10-13	OPERATING HOUR(S)/ DURATION	9AM-3PM	CROSSWALK IMPACTED	NO
TMP TITLE	DWG#21	PROJECT NAME	#402	SPEED ZONE (KM/H)	50KM/HR	BUS ROUTE IMPACTED	YES
SITE CONTACT (NAME/NUMBER)	KIRK ROBERTS/ (604-831-3724)			TRAFFIC SPECIFICATIONS	2020 Traffic Management Manuals for Work on Roadways	BUS STOP IMPACTED	NO
MUNICIPAL CONTACT (NAME/ NUMBER)	City of Chilliwack, FortisBC Road Restoration			SCALE	1:500	PARKING METERS AFFECTED	***