


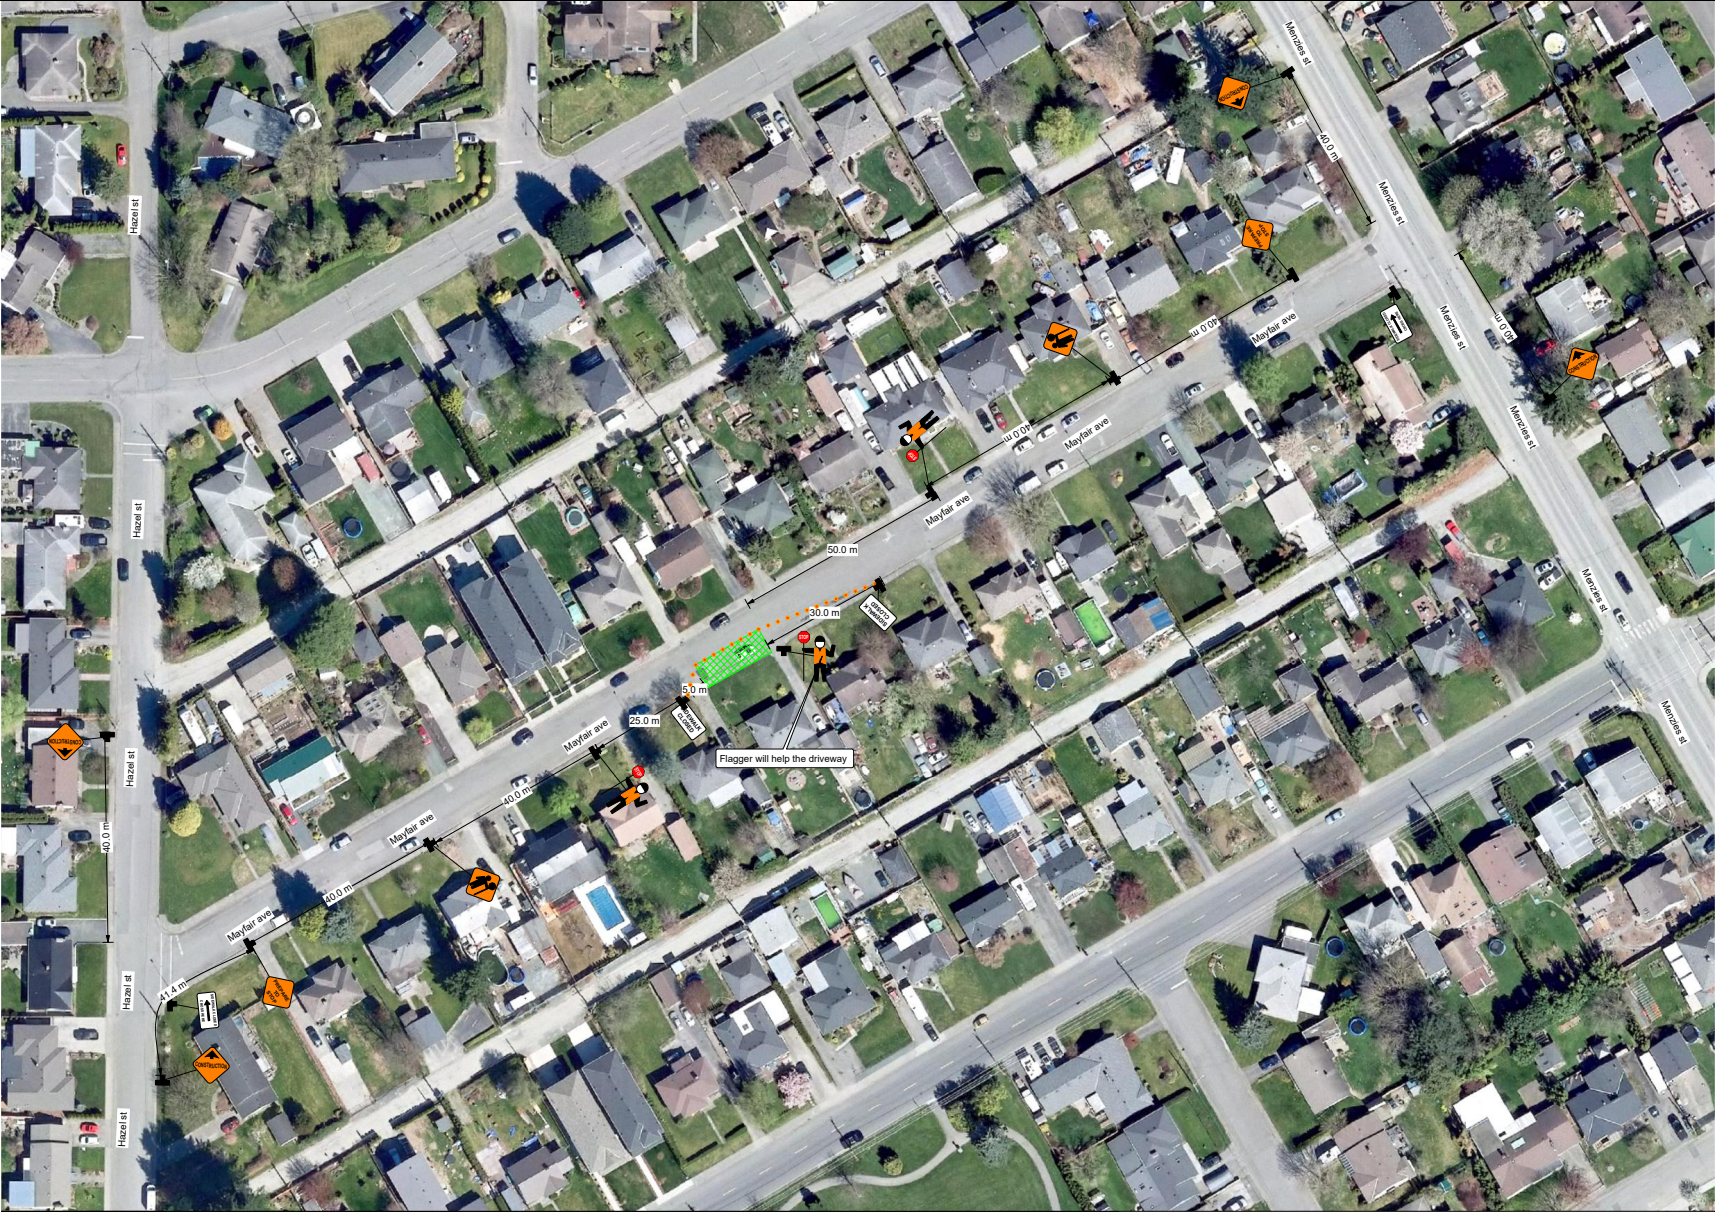

Legend  Barrel  Work Area	Manifest 23 x Barrel 4 x C-018-1A 3 x ?? 2 x C-001-1 2 x C-029 2 x C-202 1 x C-203-L 1 x C-203-R	 Date: 9-28-2026 Author: 4 Way Traffic Project: 46506 Mayfair Ave chilliwack drg 001 Comments: TMP is prepared according to MOTI 3.5 travelling lane to be maintained all the time Work zone to be adjusted according to daily needs Additional Tcp will be used for driveways Intersection will be manually controlled by TCPs Transit will be notified according to their policies	
--	---	--	--