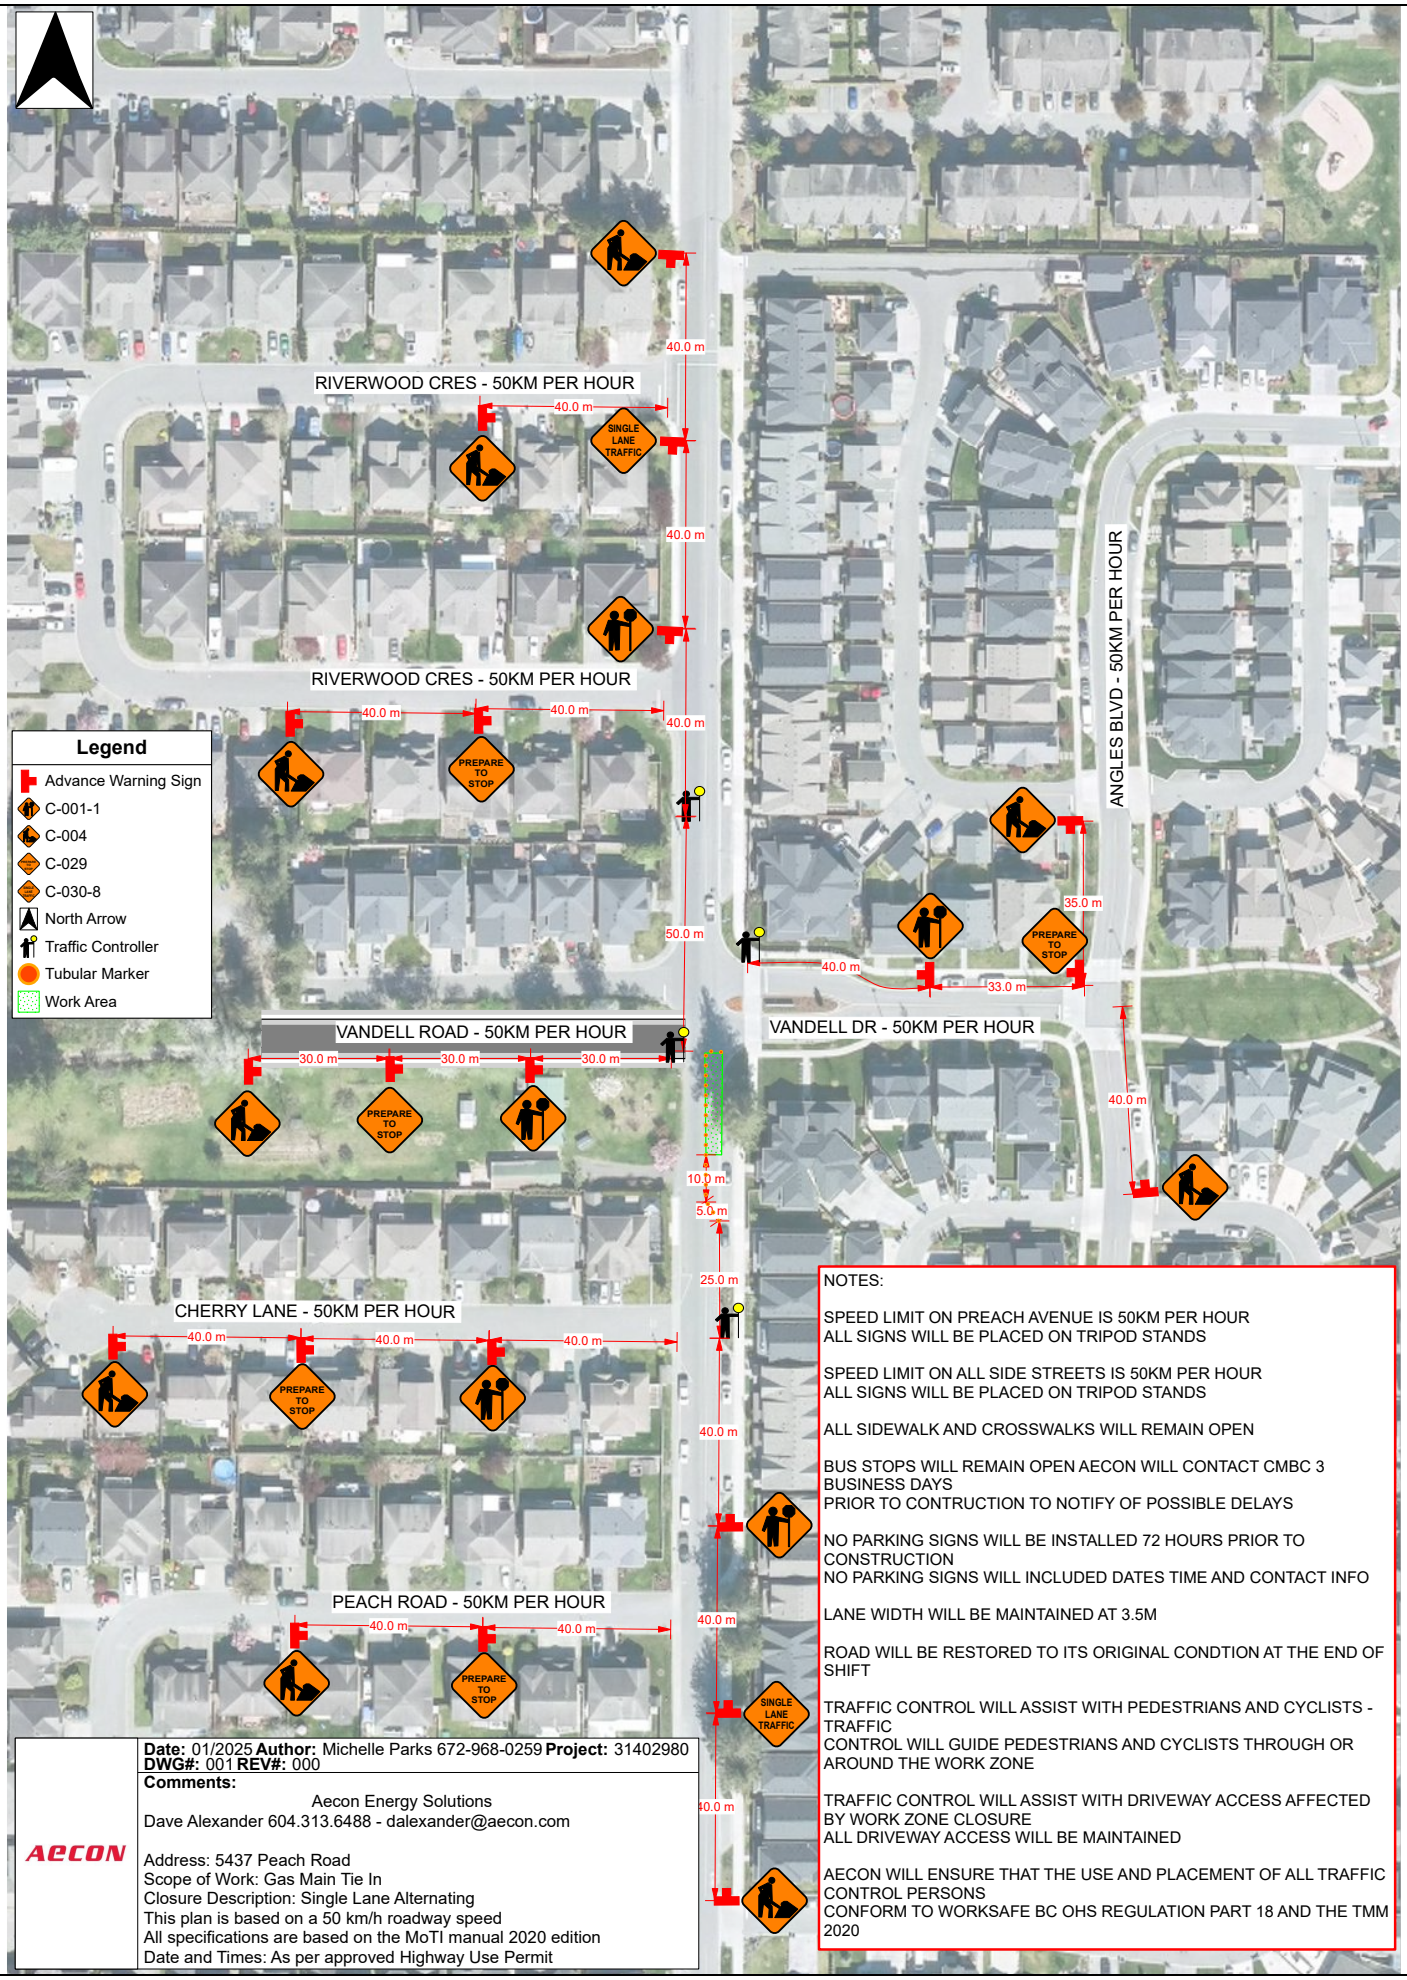

NOTES:

SPEED LIMIT ON PREACH AVENUE IS 50KM PER HOUR
ALL SIGNS WILL BE PLACED ON TRIPOD STANDS

SPEED LIMIT ON ALL SIDE STREETS IS 50KM PER HOUR
ALL SIGNS WILL BE PLACED ON TRIPOD STANDS

ALL SIDEWALK AND CROSSWALKS WILL REMAIN OPEN

BUS STOPS WILL REMAIN OPEN AECON WILL CONTACT CMBC 3 BUSINESS DAYS
PRIOR TO CONTRUCTION TO NOTIFY OF POSSIBLE DELAYS

NO PARKING SIGNS WILL BE INSTALLED 72 HOURS PRIOR TO CONSTRUCTION
NO PARKING SIGNS WILL INCLUDED DATES TIME AND CONTACT INFO

LANE WIDTH WILL BE MAINTAINED AT 3.5M

ROAD WILL BE RESTORED TO ITS ORIGINAL CONDTION AT THE END OF SHIFT

TRAFFIC CONTROL WILL ASSIST WITH PEDESTRIANS AND CYCLISTS - TRAFFIC
CONTROL WILL GUIDE PEDESTRIANS AND CYCLISTS THROUGH OR AROUND THE WORK ZONE

TRAFFIC CONTROL WILL ASSIST WITH DRIVEWAY ACCESS AFFECTED BY WORK ZONE CLOSURE
ALL DRIVEWAY ACCESS WILL BE MAINTAINED

AECON WILL ENSURE THAT THE USE AND PLACEMENT OF ALL TRAFFIC CONTROL PERSONS
CONFORM TO WORKSAFE BC OHS REGULATION PART 18 AND THE TMM 2020

AECON

Date: 01/2025 **Author:** Michelle Parks 672-968-0259 **Project:** 31402980
DWG#: 001 **REV#:** 000

Comments:

Aecon Energy Solutions
Dave Alexander 604.313.6488 - dalexander@aecon.com

Address: 5437 Peach Road
Scope of Work: Gas Main Tie In
Closure Description: Single Lane Alternating
This plan is based on a 50 km/h roadway speed
All specifications are based on the MoTI manual 2020 edition
Date and Times: As per approved Highway Use Permit