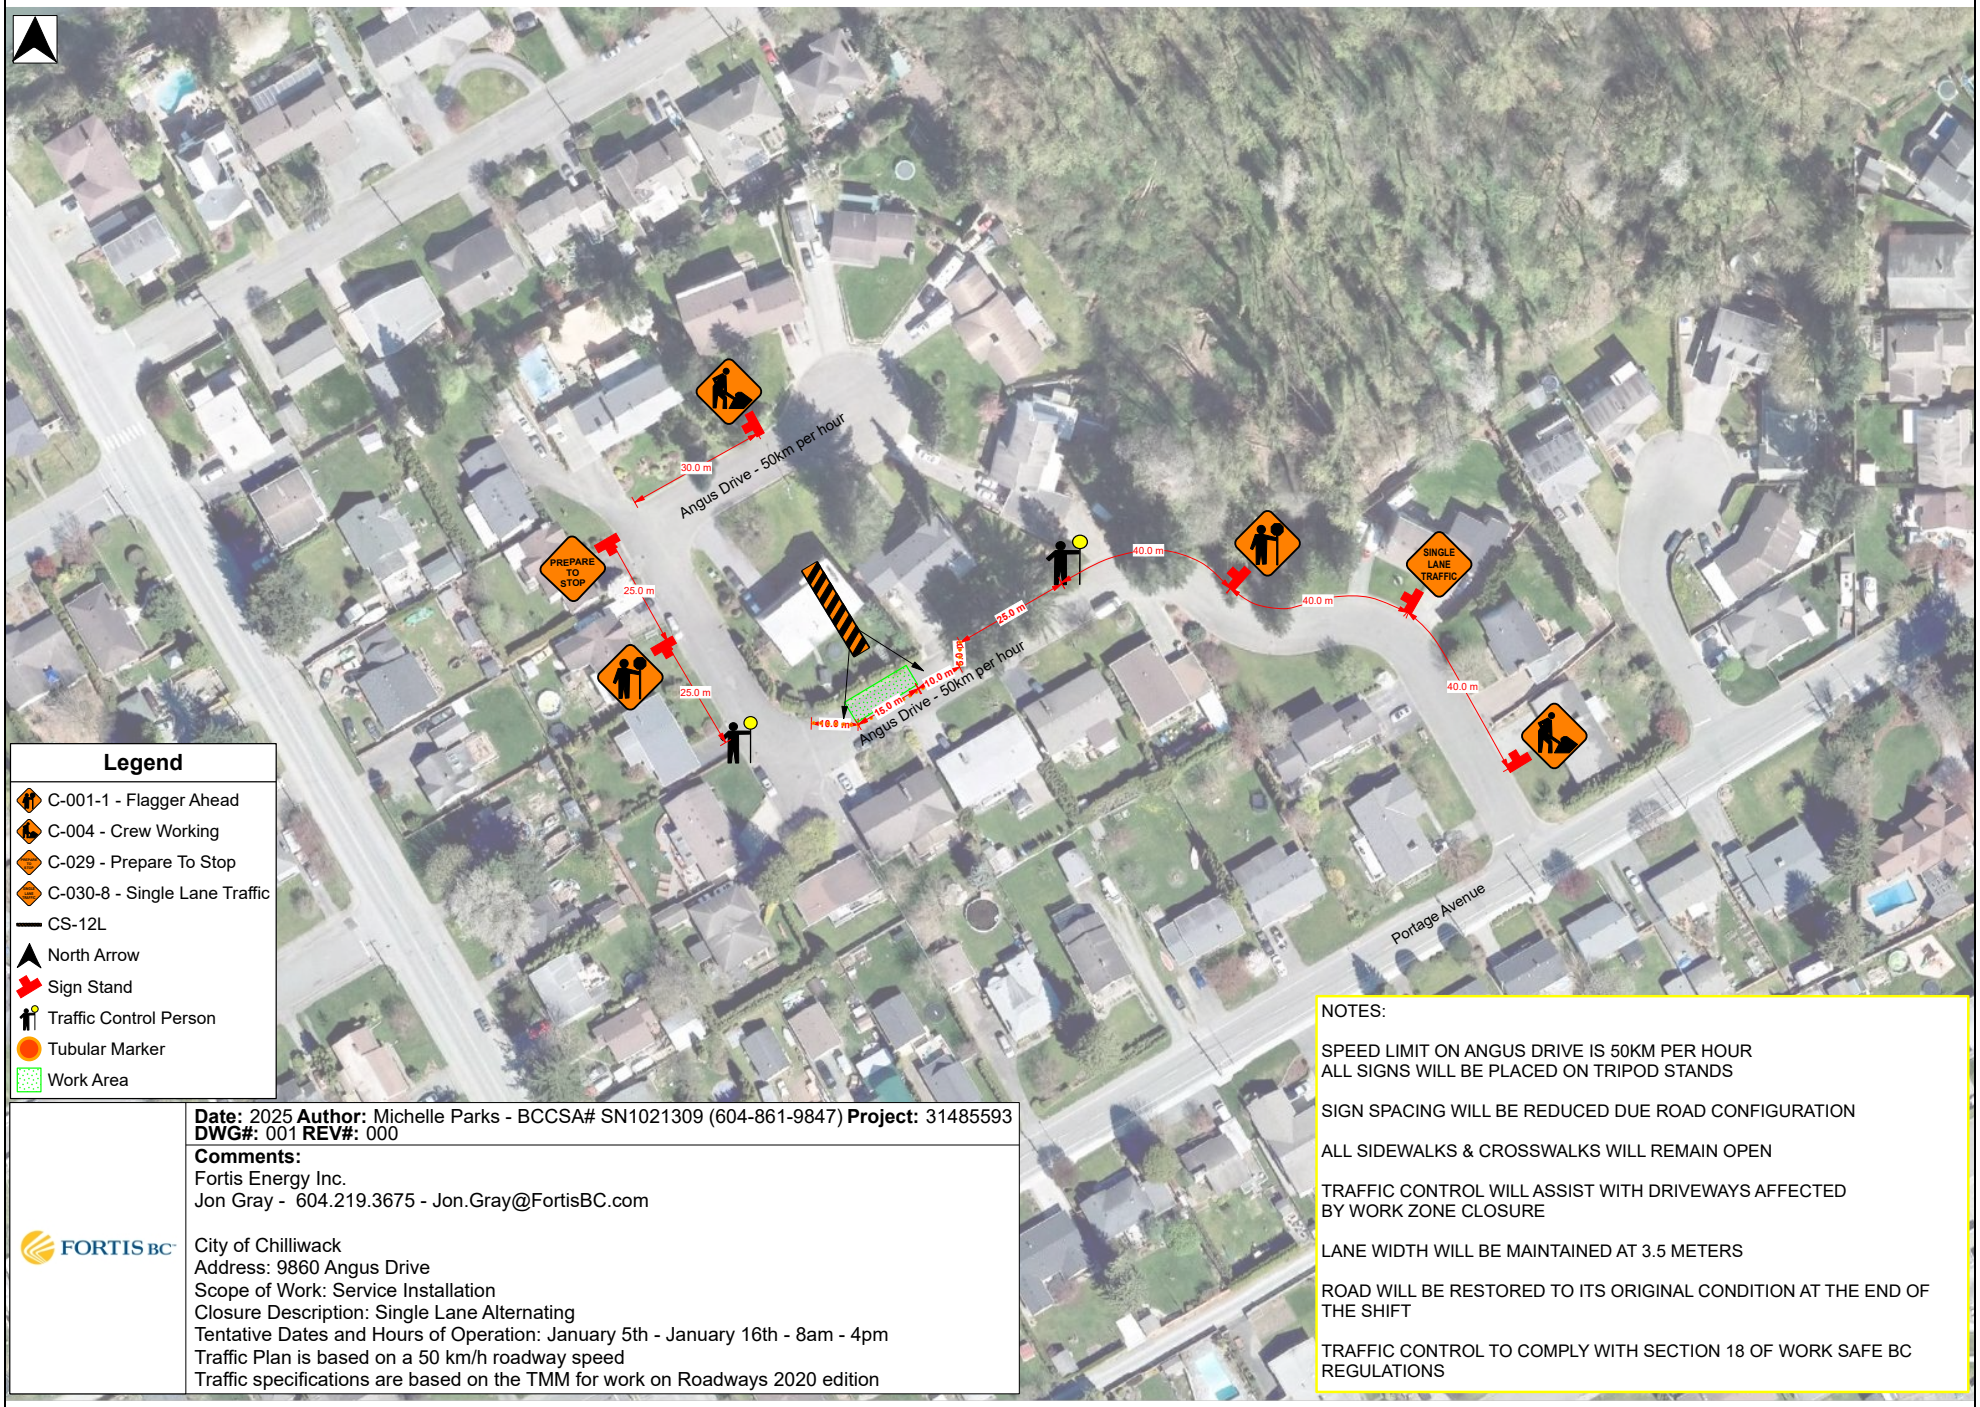

Legend

- C-001-1 - Flagger Ahead
- C-004 - Crew Working
- C-029 - Prepare To Stop
- C-030-8 - Single Lane Traffic
- CS-12L
- North Arrow
- Sign Stand
- Traffic Control Person
- Tubular Marker
- Work Area

FORTIS BC

Date: 2025 **Author:** Michelle Parks - BCCSA# SN1021309 (604-861-9847) **Project:** 31485593
DWG#: 001 **REV#:** 000

Comments:
Fortis Energy Inc.
Jon Gray - 604.219.3675 - Jon.Gray@FortisBC.com

City of Chilliwack
Address: 9860 Angus Drive
Scope of Work: Service Installation
Closure Description: Single Lane Alternating
Tentative Dates and Hours of Operation: January 5th - January 16th - 8am - 4pm
Traffic Plan is based on a 50 km/h roadway speed
Traffic specifications are based on the TMM for work on Roadways 2020 edition

NOTES:

SPEED LIMIT ON ANGUS DRIVE IS 50KM PER HOUR
ALL SIGNS WILL BE PLACED ON TRIPOD STANDS

SIGN SPACING WILL BE REDUCED DUE ROAD CONFIGURATION

ALL SIDEWALKS & CROSSWALKS WILL REMAIN OPEN

TRAFFIC CONTROL WILL ASSIST WITH DRIVEWAYS AFFECTED BY WORK ZONE CLOSURE

LANE WIDTH WILL BE MAINTAINED AT 3.5 METERS

ROAD WILL BE RESTORED TO ITS ORIGINAL CONDITION AT THE END OF THE SHIFT

TRAFFIC CONTROL TO COMPLY WITH SECTION 18 OF WORK SAFE BC REGULATIONS