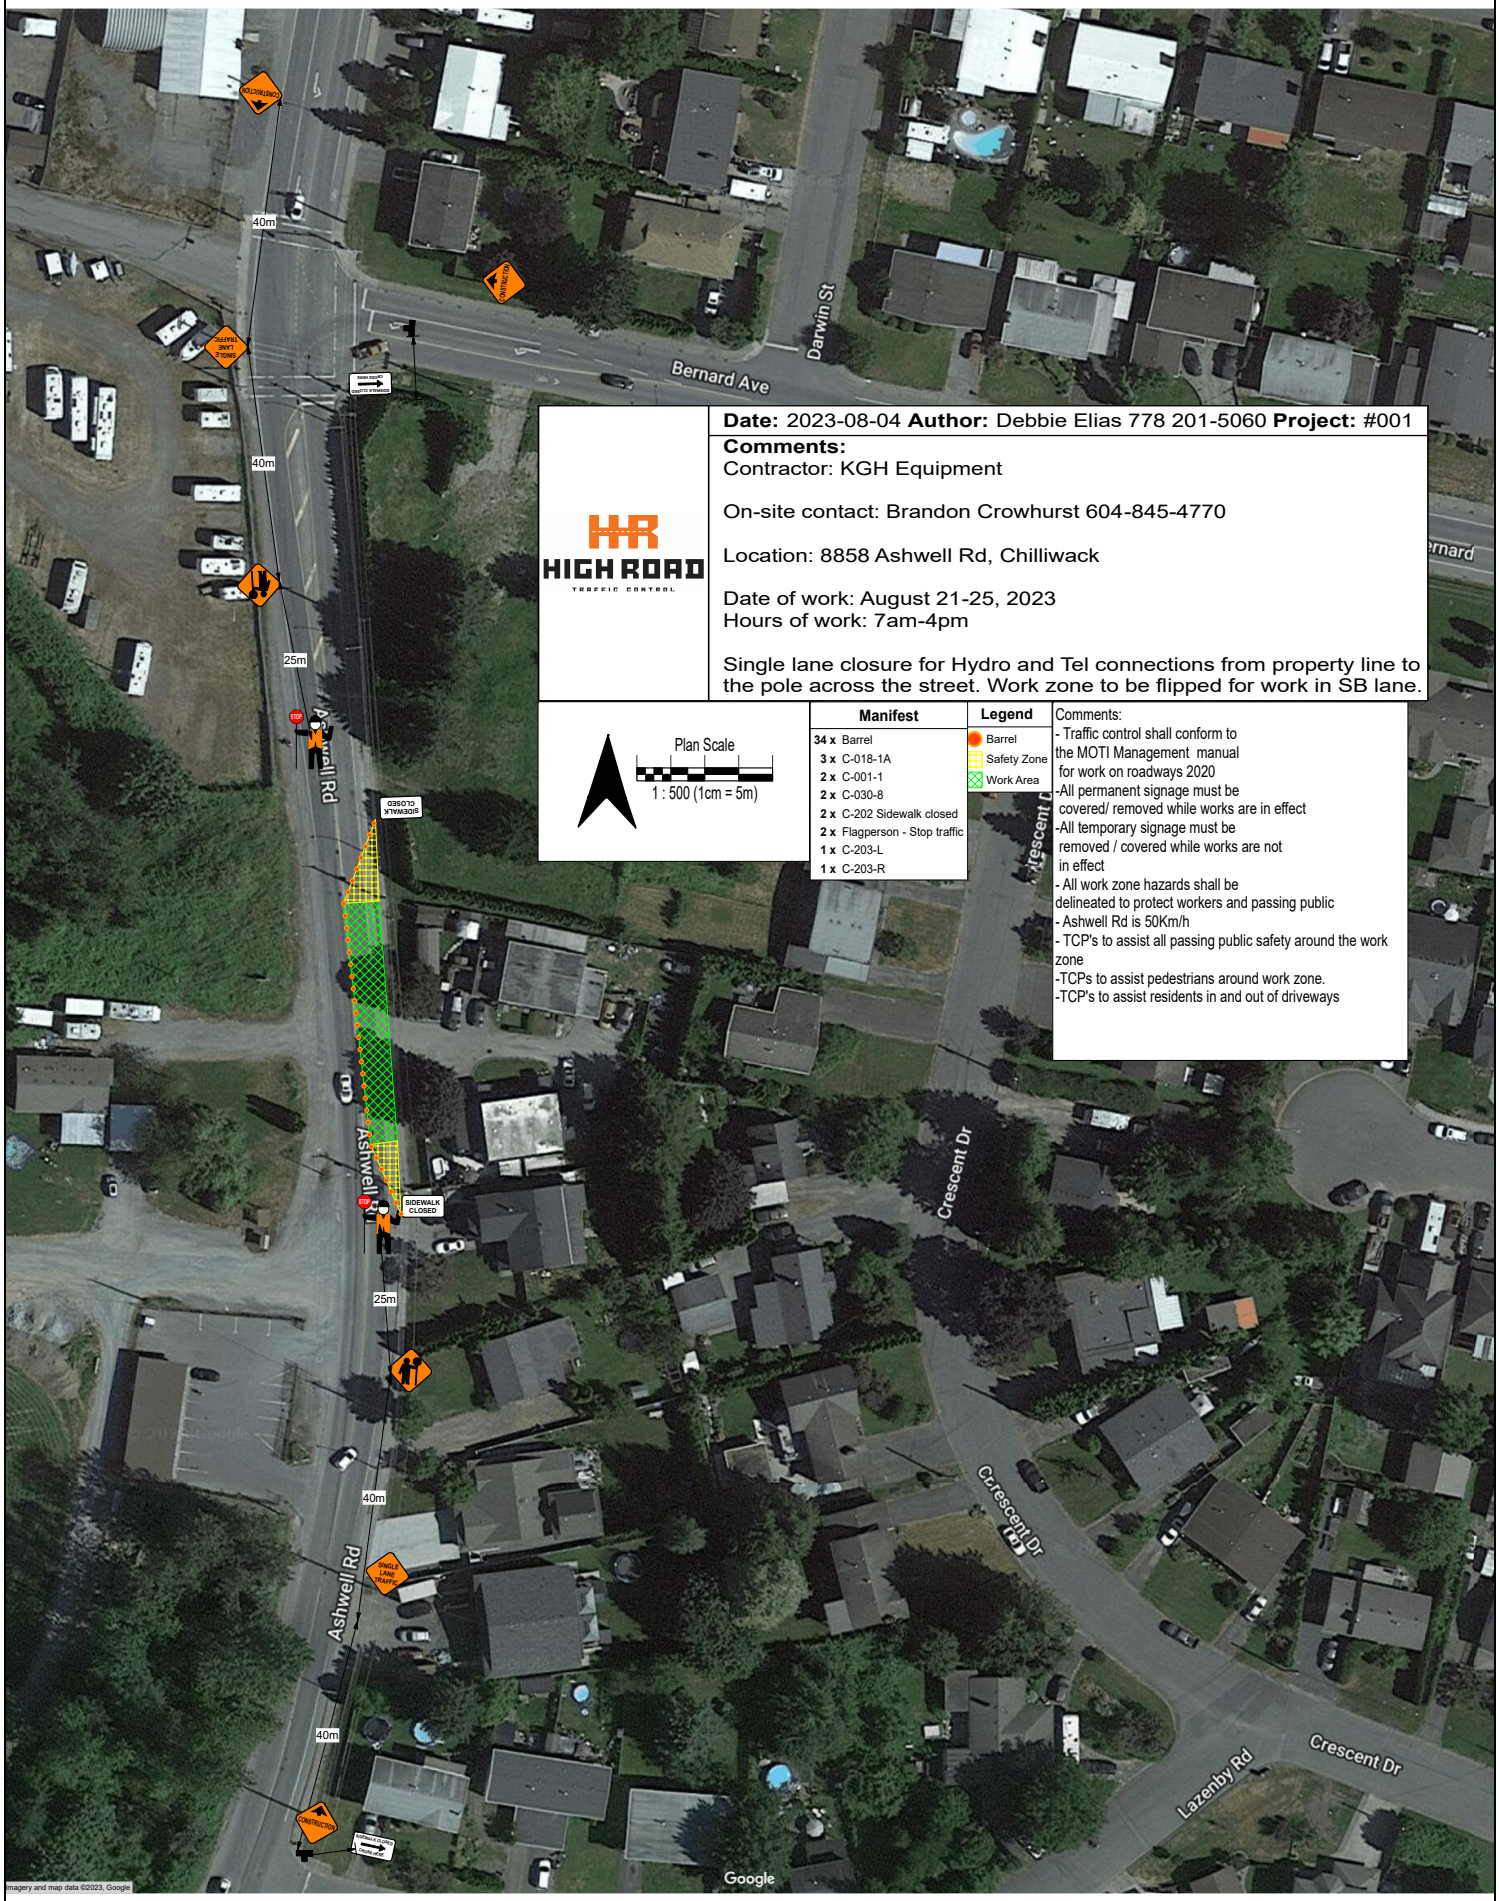

Date: 2023-08-04 **Author:** Debbie Elias 778 201-5060 **Project:** #001

Comments:
Contractor: KGH Equipment

On-site contact: Brandon Crowhurst 604-845-4770

Location: 8858 Ashwell Rd, Chilliwack

Date of work: August 21-25, 2023
Hours of work: 7am-4pm

Single lane closure for Hydro and Tel connections from property line to the pole across the street. Work zone to be flipped for work in SB lane.

Plan Scale
1 : 500 (1cm = 5m)

Manifest	
34 x	Barrel
3 x	C-018-1A
2 x	C-001-1
2 x	C-030-8
2 x	C-202 Sidewalk closed
2 x	Flagperson - Stop traffic
1 x	C-203-L
1 x	C-203-R

Legend
- Barrel
- Safety Zone
- Work Area

Comments:
- Traffic control shall conform to the MOTI Management manual for work on roadways 2020
-All permanent signage must be covered/ removed while works are in effect
-All temporary signage must be removed / covered while works are not in effect
- All work zone hazards shall be delineated to protect workers and passing public
- Ashwell Rd is 50Km/h
- TCP's to assist all passing public safety around the work zone
-TCPs to assist pedestrians around work zone.
-TCP's to assist residents in and out of driveways