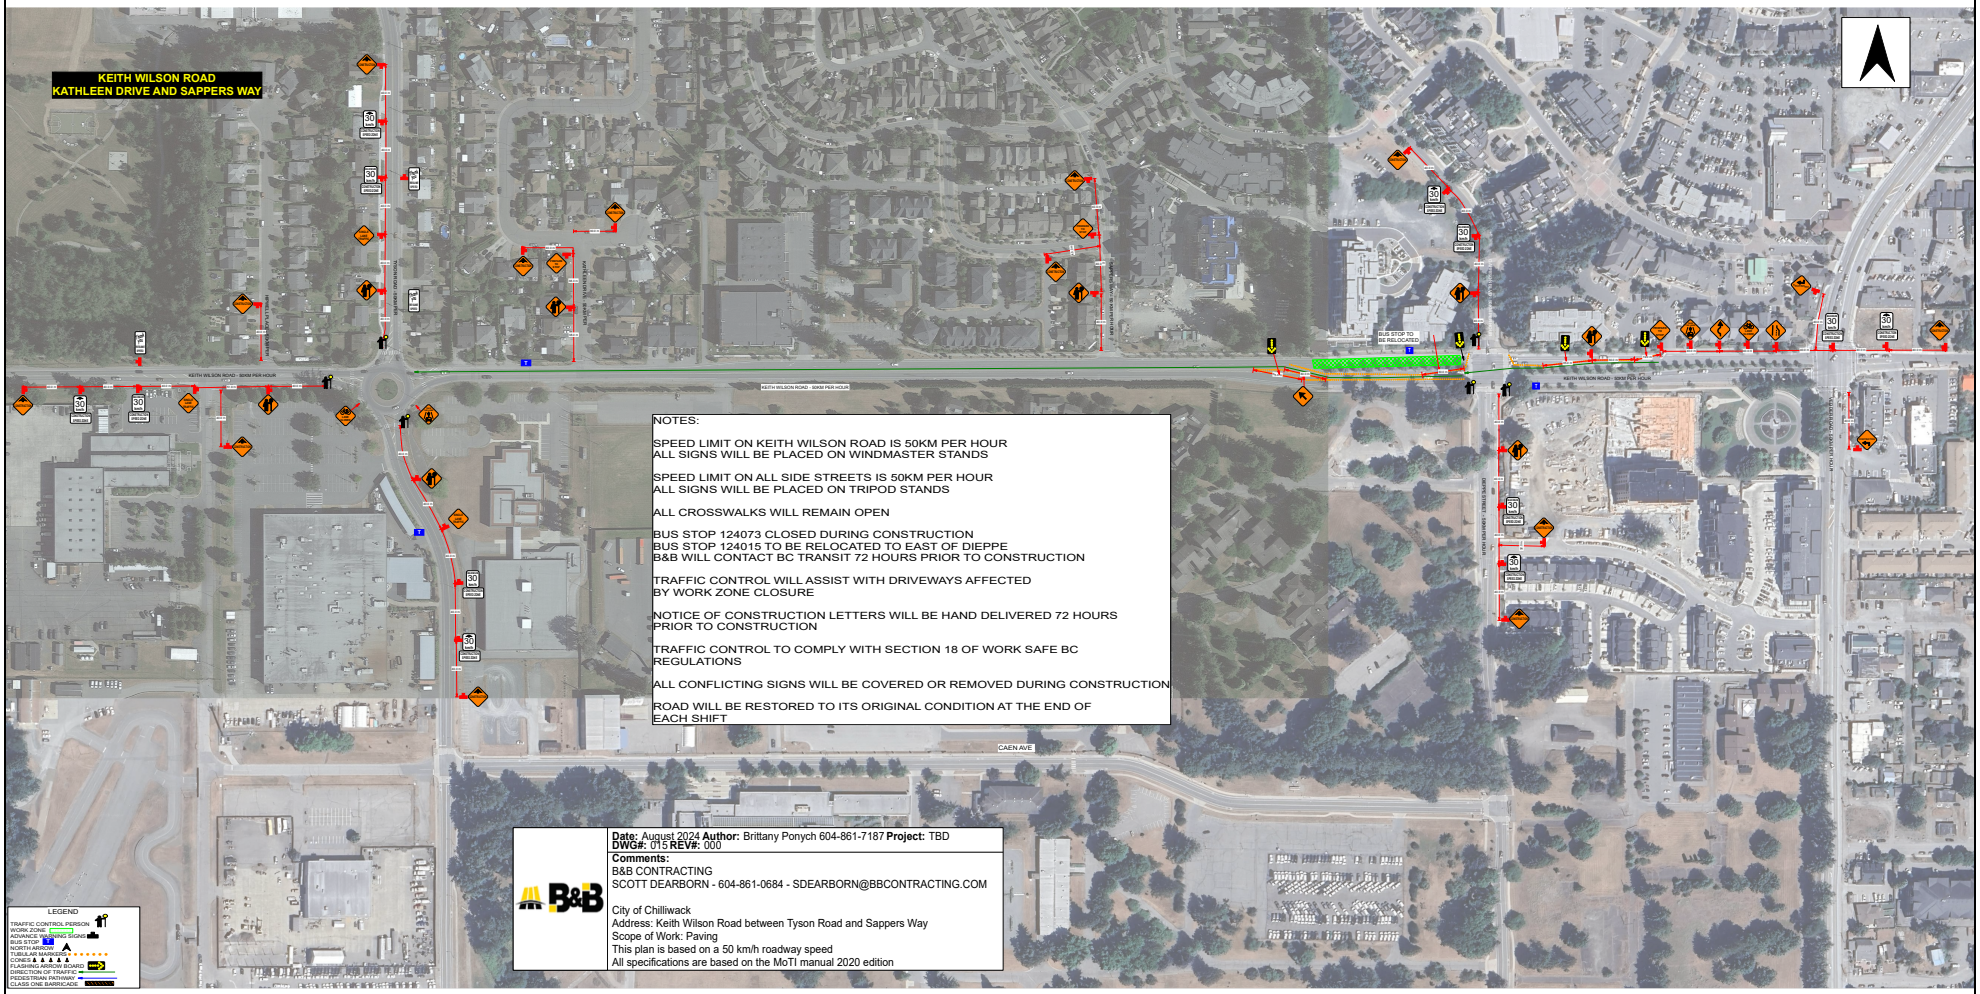

NOTES:

SPEED LIMIT ON KEITH WILSON ROAD IS 50KM PER HOUR
ALL SIGNS WILL BE PLACED ON WINDMASTER STANDS

SPEED LIMIT ON ALL SIDE STREETS IS 50KM PER HOUR
ALL SIGNS WILL BE PLACED ON TRIPOD STANDS

ALL CROSSWALKS WILL REMAIN OPEN

BUS STOP 124073 CLOSED DURING CONSTRUCTION
BUS STOP 124015 TO BE RELOCATED TO EAST OF DIEPPE
B&B WILL CONTACT BC TRANSIT 72 HOURS PRIOR TO CONSTRUCTION

TRAFFIC CONTROL WILL ASSIST WITH DRIVEWAYS AFFECTED
BY WORK ZONE CLOSURE

NOTICE OF CONSTRUCTION LETTERS WILL BE HAND DELIVERED 72 HOURS
PRIOR TO CONSTRUCTION

TRAFFIC CONTROL TO COMPLY WITH SECTION 18 OF WORK SAFE BC
REGULATIONS

ALL CONFLICTING SIGNS WILL BE COVERED OR REMOVED DURING CONSTRUCTION

ROAD WILL BE RESTORED TO ITS ORIGINAL CONDITION AT THE END OF
EACH SHIFT

B&B

Date: August 2024 **Author:** Brittany Ponych 604-861-7187 **Project:** TBD
DWG#: 015 **REV#:** 000

Comments:
B&B CONTRACTING
SCOTT DEARBORN - 604-861-0684 - SDEARBORN@BBCONTRACTING.COM

City of Chilliwack
Address: Keith Wilson Road between Tyson Road and Sappers Way
Scope of Work: Paving
This plan is based on a 50 km/h roadway speed
All specifications are based on the MoTI manual 2020 edition