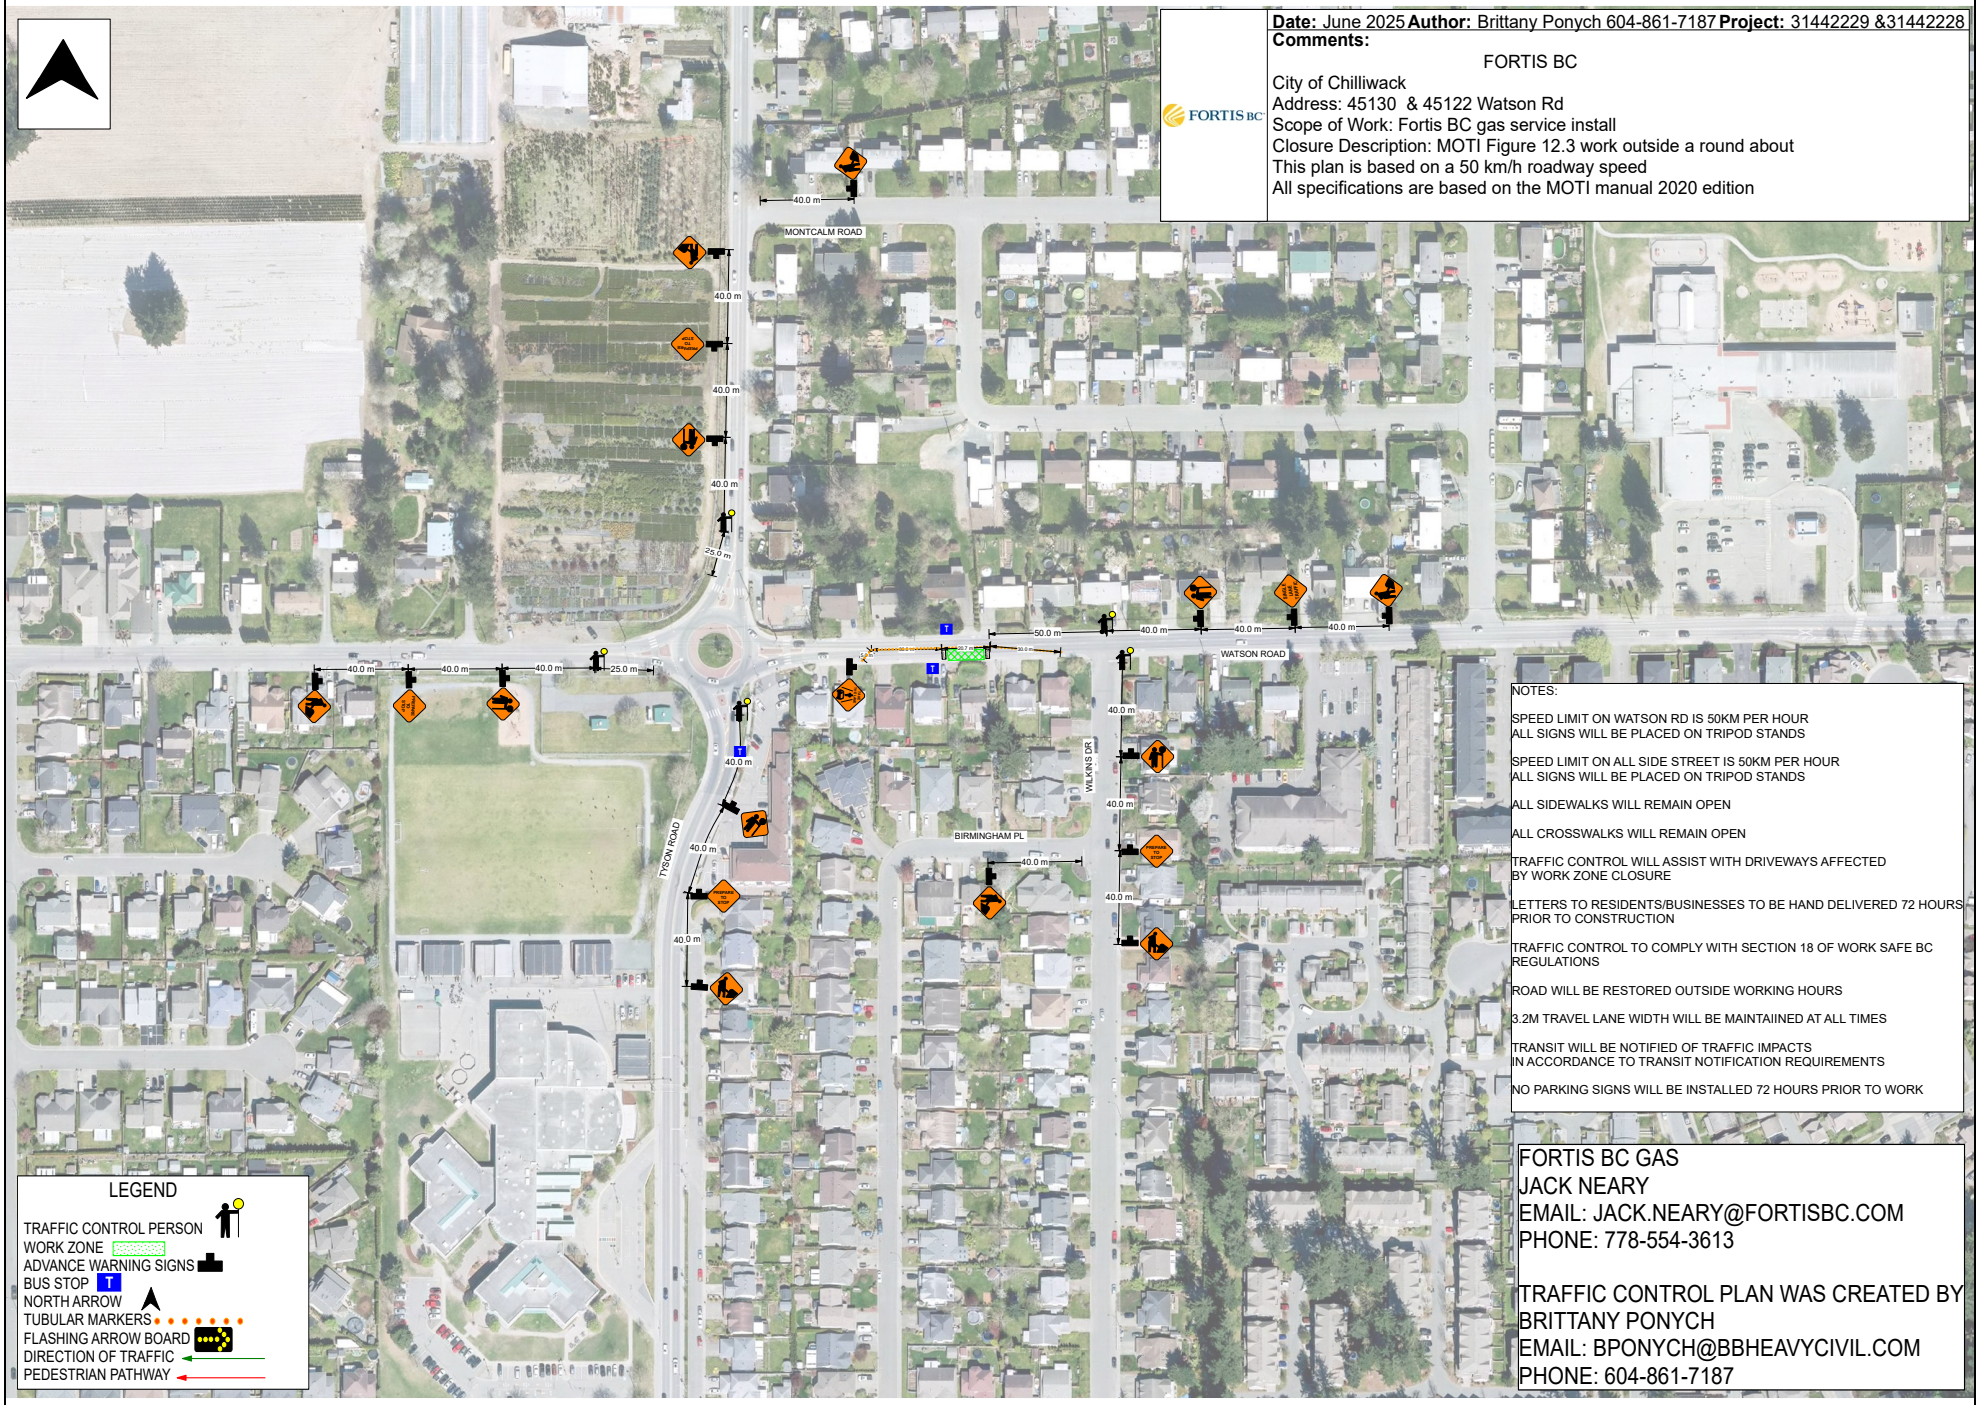

Date: June 2025 **Author:** Brittany Ponych 604-861-7187 **Project:** 31442229 &31442228

Comments:

FORTIS BC

City of Chilliwack
Address: 45130 & 45122 Watson Rd
Scope of Work: Fortis BC gas service install
Closure Description: MOTI Figure 12.3 work outside a round about
This plan is based on a 50 km/h roadway speed
All specifications are based on the MOTI manual 2020 edition

NOTES:

SPEED LIMIT ON WATSON RD IS 50KM PER HOUR
ALL SIGNS WILL BE PLACED ON TRIPOD STANDS

SPEED LIMIT ON ALL SIDE STREET IS 50KM PER HOUR
ALL SIGNS WILL BE PLACED ON TRIPOD STANDS

ALL SIDEWALKS WILL REMAIN OPEN

ALL CROSSWALKS WILL REMAIN OPEN

TRAFFIC CONTROL WILL ASSIST WITH DRIVEWAYS AFFECTED BY WORK ZONE CLOSURE

LETTERS TO RESIDENTS/BUSINESSES TO BE HAND DELIVERED 72 HOURS PRIOR TO CONSTRUCTION

TRAFFIC CONTROL TO COMPLY WITH SECTION 18 OF WORK SAFE BC REGULATIONS

ROAD WILL BE RESTORED OUTSIDE WORKING HOURS

3.2M TRAVEL LANE WIDTH WILL BE MAINTAIINED AT ALL TIMES

TRANSIT WILL BE NOTIFIED OF TRAFFIC IMPACTS IN ACCORDANCE TO TRANSIT NOTIFICATION REQUIREMENTS

NO PARKING SIGNS WILL BE INSTALLED 72 HOURS PRIOR TO WORK

LEGEND

- TRAFFIC CONTROL PERSON
- WORK ZONE
- ADVANCE WARNING SIGNS
- BUS STOP
- NORTH ARROW
- TUBULAR MARKERS
- FLASHING ARROW BOARD
- DIRECTION OF TRAFFIC
- PEDESTRIAN PATHWAY

FORTIS BC GAS
JACK NEARY
EMAIL: JACK.NEARY@FORTISBC.COM
PHONE: 778-554-3613

TRAFFIC CONTROL PLAN WAS CREATED BY
BRITTANY PONYCH
EMAIL: BPONYCH@BBHEAVYCIVIL.COM
PHONE: 604-861-7187