
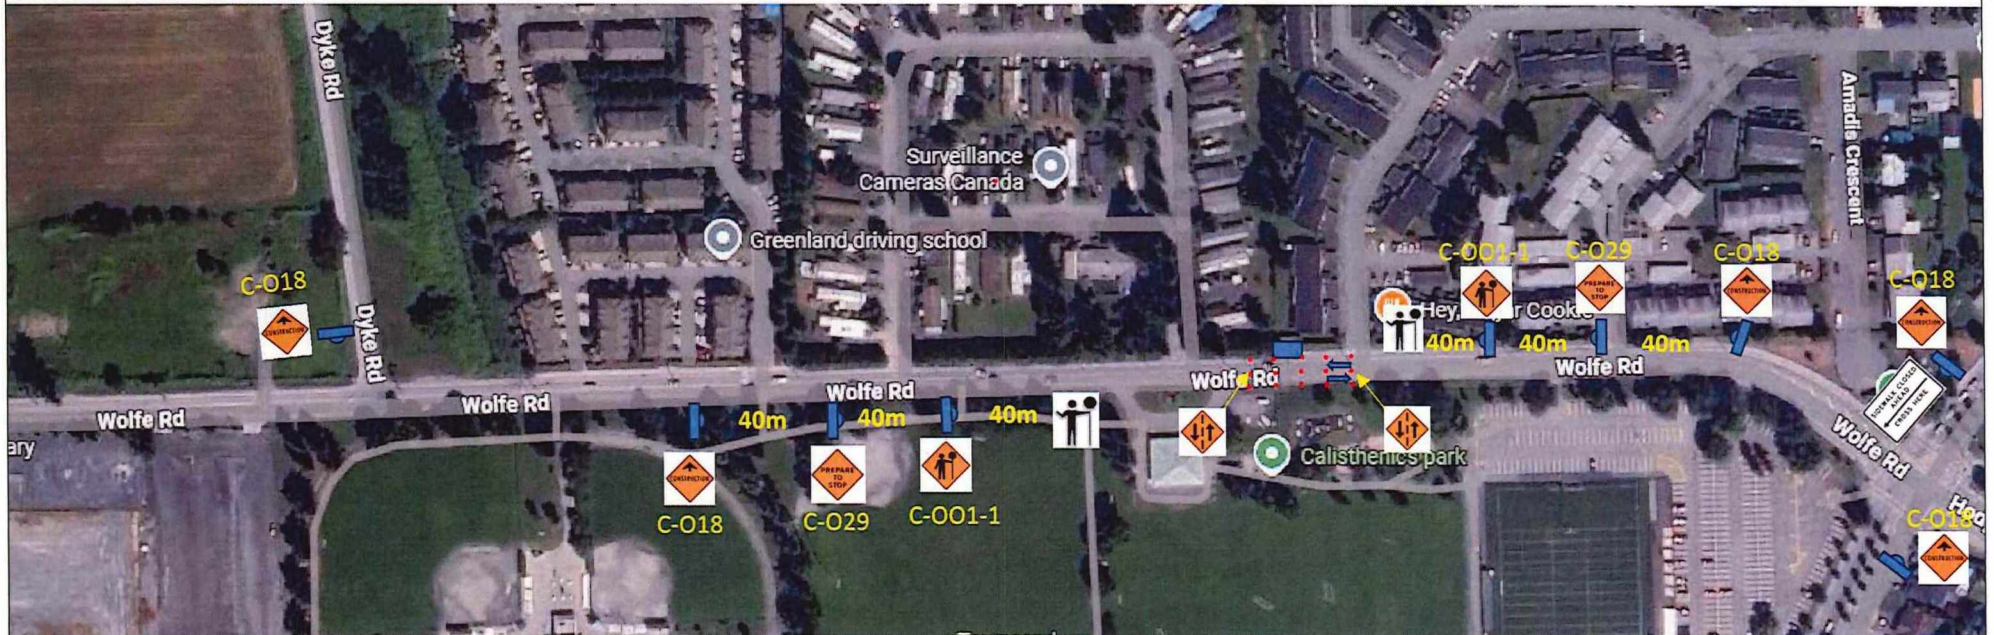


NOTES

1. ALL SIGN SPACING & TAPER LENGTHS AS PER MOTI TRAFFIC MANAGEMENT MANUAL FOR WORK ON ROADWAYS 2020 OR BEST FIELD FITTED.
2. TCP USE RADIOS IF SITELINES ARE ABSTRACTED
3. SIDEWALK CLOSED AREA TCP ASSIST PEDESTRIAN FOR CROSSING

LANE PUSH

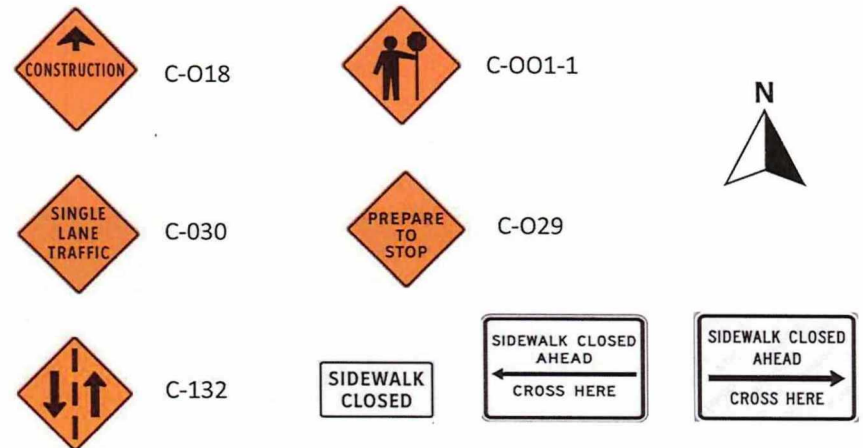

KGH
EQUIPMENT

KGH Equipment Ltd.

44561 Skylark Rd, Chilliwack, BC
V2R 6H5T: 604 316 3406
robertr@westbow.ca

LEGEND



TRAFFIC MANAGEMENT PLAN

Fraser Village Off-Site civil

Project Name

Fraser Village Off-Site civil
45161 Wolfe Rd. Chilliwack BC

Site Supervisor
Rob Rowan 250 869 9278


Work Hours 7 AM : 5PM
Work Duration June 23 to Sept 15

Drawing Number
4

NOTES

1. ALL SIGN SPACING & TAPER LENGTHS AS PER MOTI TRAFFIC MANAGEMENT MANUAL FOR WORK ON ROADWAYS 2020 OR BEST FIELD FITTED.
2. TCP USE RADIOS IF SITELINES ARE ABSTRACTED
3. SIDEWALK CLOSED AREA TCP ASSIST PEDESTRIAN FOR CROSSING

SINGLE LANE TRAFFIC

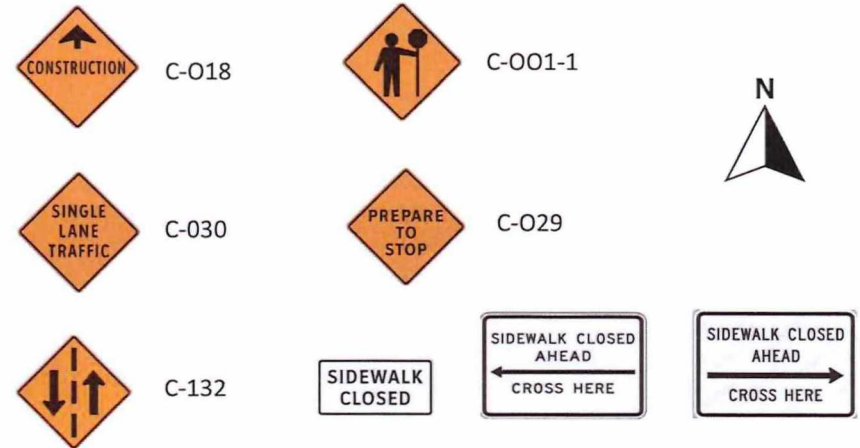

KGH
EQUIPMENT

KGH Equipment Ltd.

44561 Skylark Rd, Chilliwack, BC
V2R 6H5T: 604 316 3406
robertr@westbow.ca

LEGEND



TRAFFIC MANAGEMENT PLAN

Fraser Village Off-Site civil

Project Name

Fraser Village Off-Site civil
45161 Wolfe Rd. Chilliwack BC

Site Supervisor
Rob Rowan 250 869 9278



Work Hours 7 AM : 5PM
Work Duration June 23 to Sept 15

Drawing Number
3

NOTES

1. ALL SIGN SPACING & TAPER LENGTHS AS PER MOTI TRAFFIC MANAGEMENT MANUAL FOR WORK ON ROADWAYS 2020 OR BEST FIELD FITTED.
2. TCP USE RADIOS IF SITELINES ARE ABSTRACTED
3. SIDEWALK CLOSED AREA TCP ASSIT PEDESTREAN FOR CROSSING

SINGLE LANE TRAFFIC

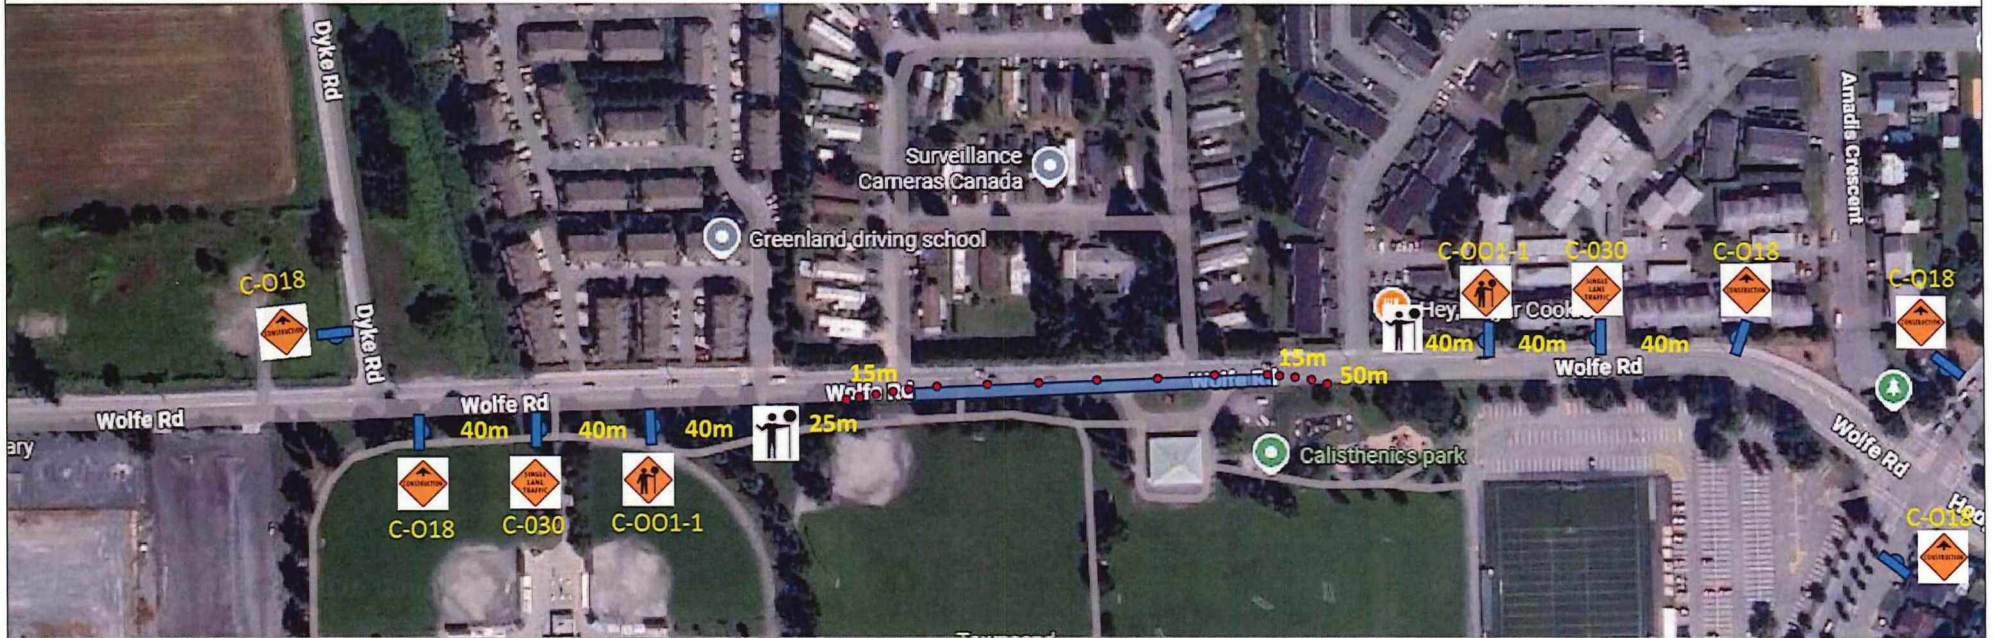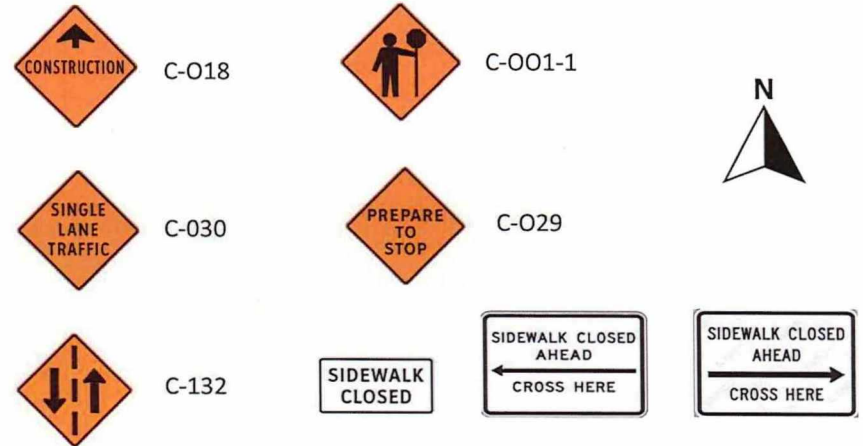

KGH
EQUIPMENT

KGH Equipment Ltd.

44561 Skylark Rd, Chilliwack, BC
V2R 6H5T: 604 316 3406

robertr@westbow.ca

LEGEND



TRAFFIC MANAGEMENT PLAN

Fraser Village Off-Site civil

Project Name

Fraser Village Off-Site civil
45161 Wolfe Rd. Chilliwack BC

Site Supervisor
Rob Rowan 250 869 9278



Work Hours 7 AM : 5PM
Work Duration June 23 to Sept 15

Drawing Number
2

NOTES

1. ALL SIGN SPACING & TAPER LENGTHS AS PER MOTI TRAFFIC MANAGEMENT MANUAL FOR WORK ON ROADWAYS 2020 OR BEST FIELD FITTED.
2. TCP USE RADIOS IF SITELINES ARE ABSTRACTED
3. SIDEWALK CLOSED AREA TCP ASSIST PEDESTREAN FOR CROSSING

SINGLE LANE TRAFFIC

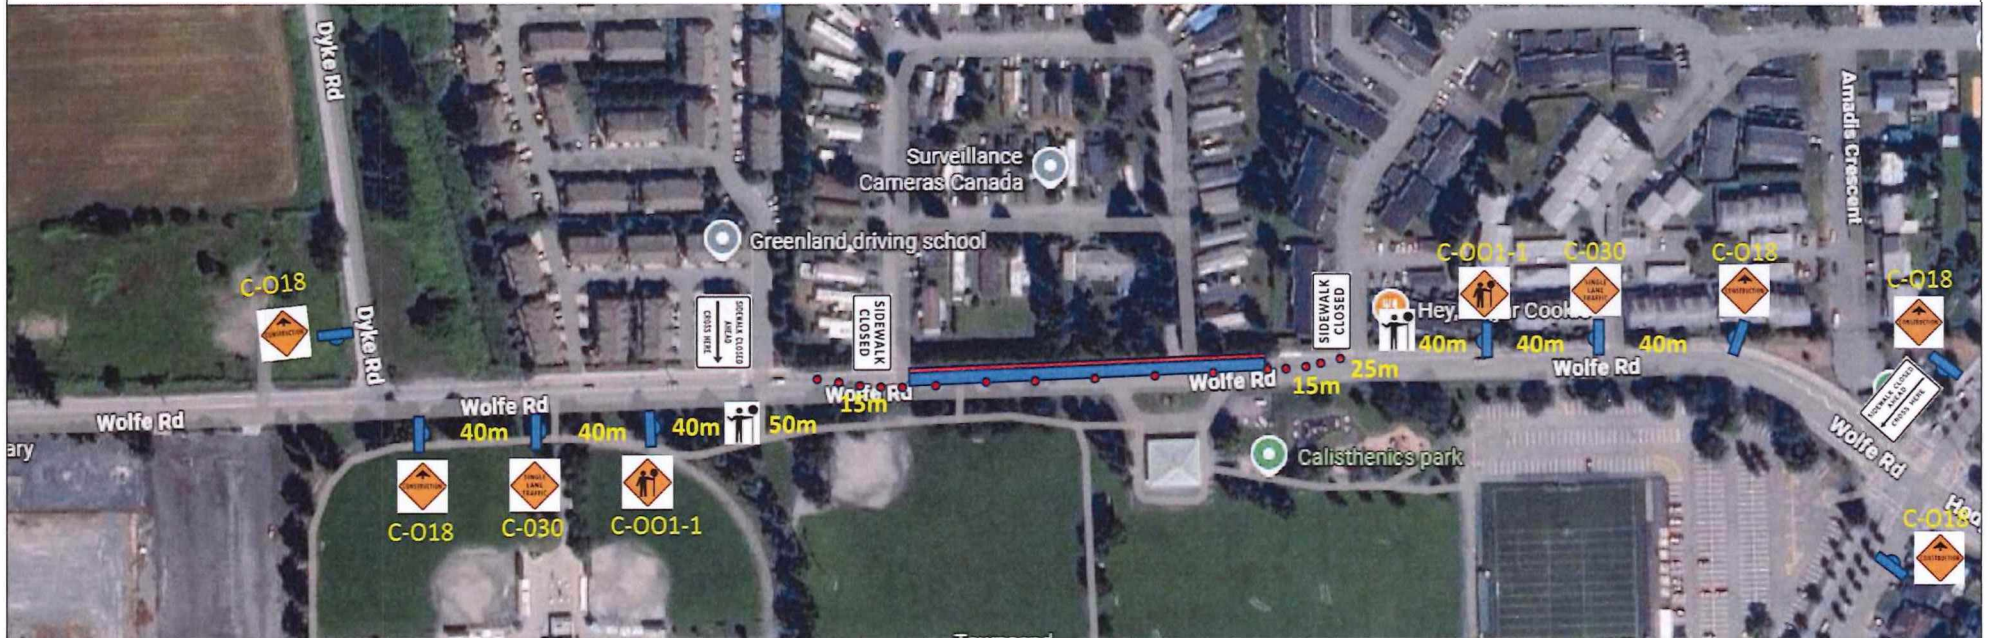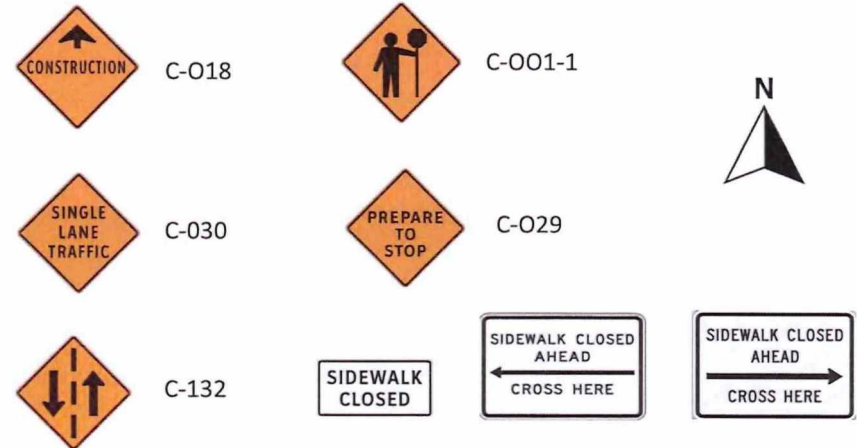


KGH
EQUIPMENT

KGH Equipment Ltd.

44561 Skylark Rd, Chilliwack, BC
V2R 6H5T: 604 316 3406
robertr@westbow.ca

LEGEND

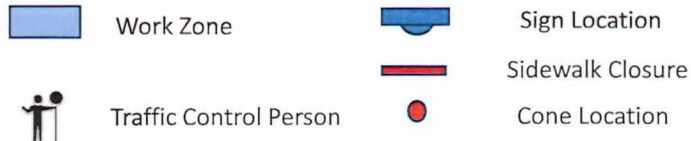

TRAFFIC MANAGEMENT PLAN

Fraser Village Off-Site civil

Project Name

Fraser Village Off-Site civil
45161 Wolfe Rd. Chilliwack BC

Site Supervisor
Rob Rowan 250 869 9278

Work Hours 7 AM : 5 PM
Work Duration June 23 to Sept 15

Drawing Number
1