


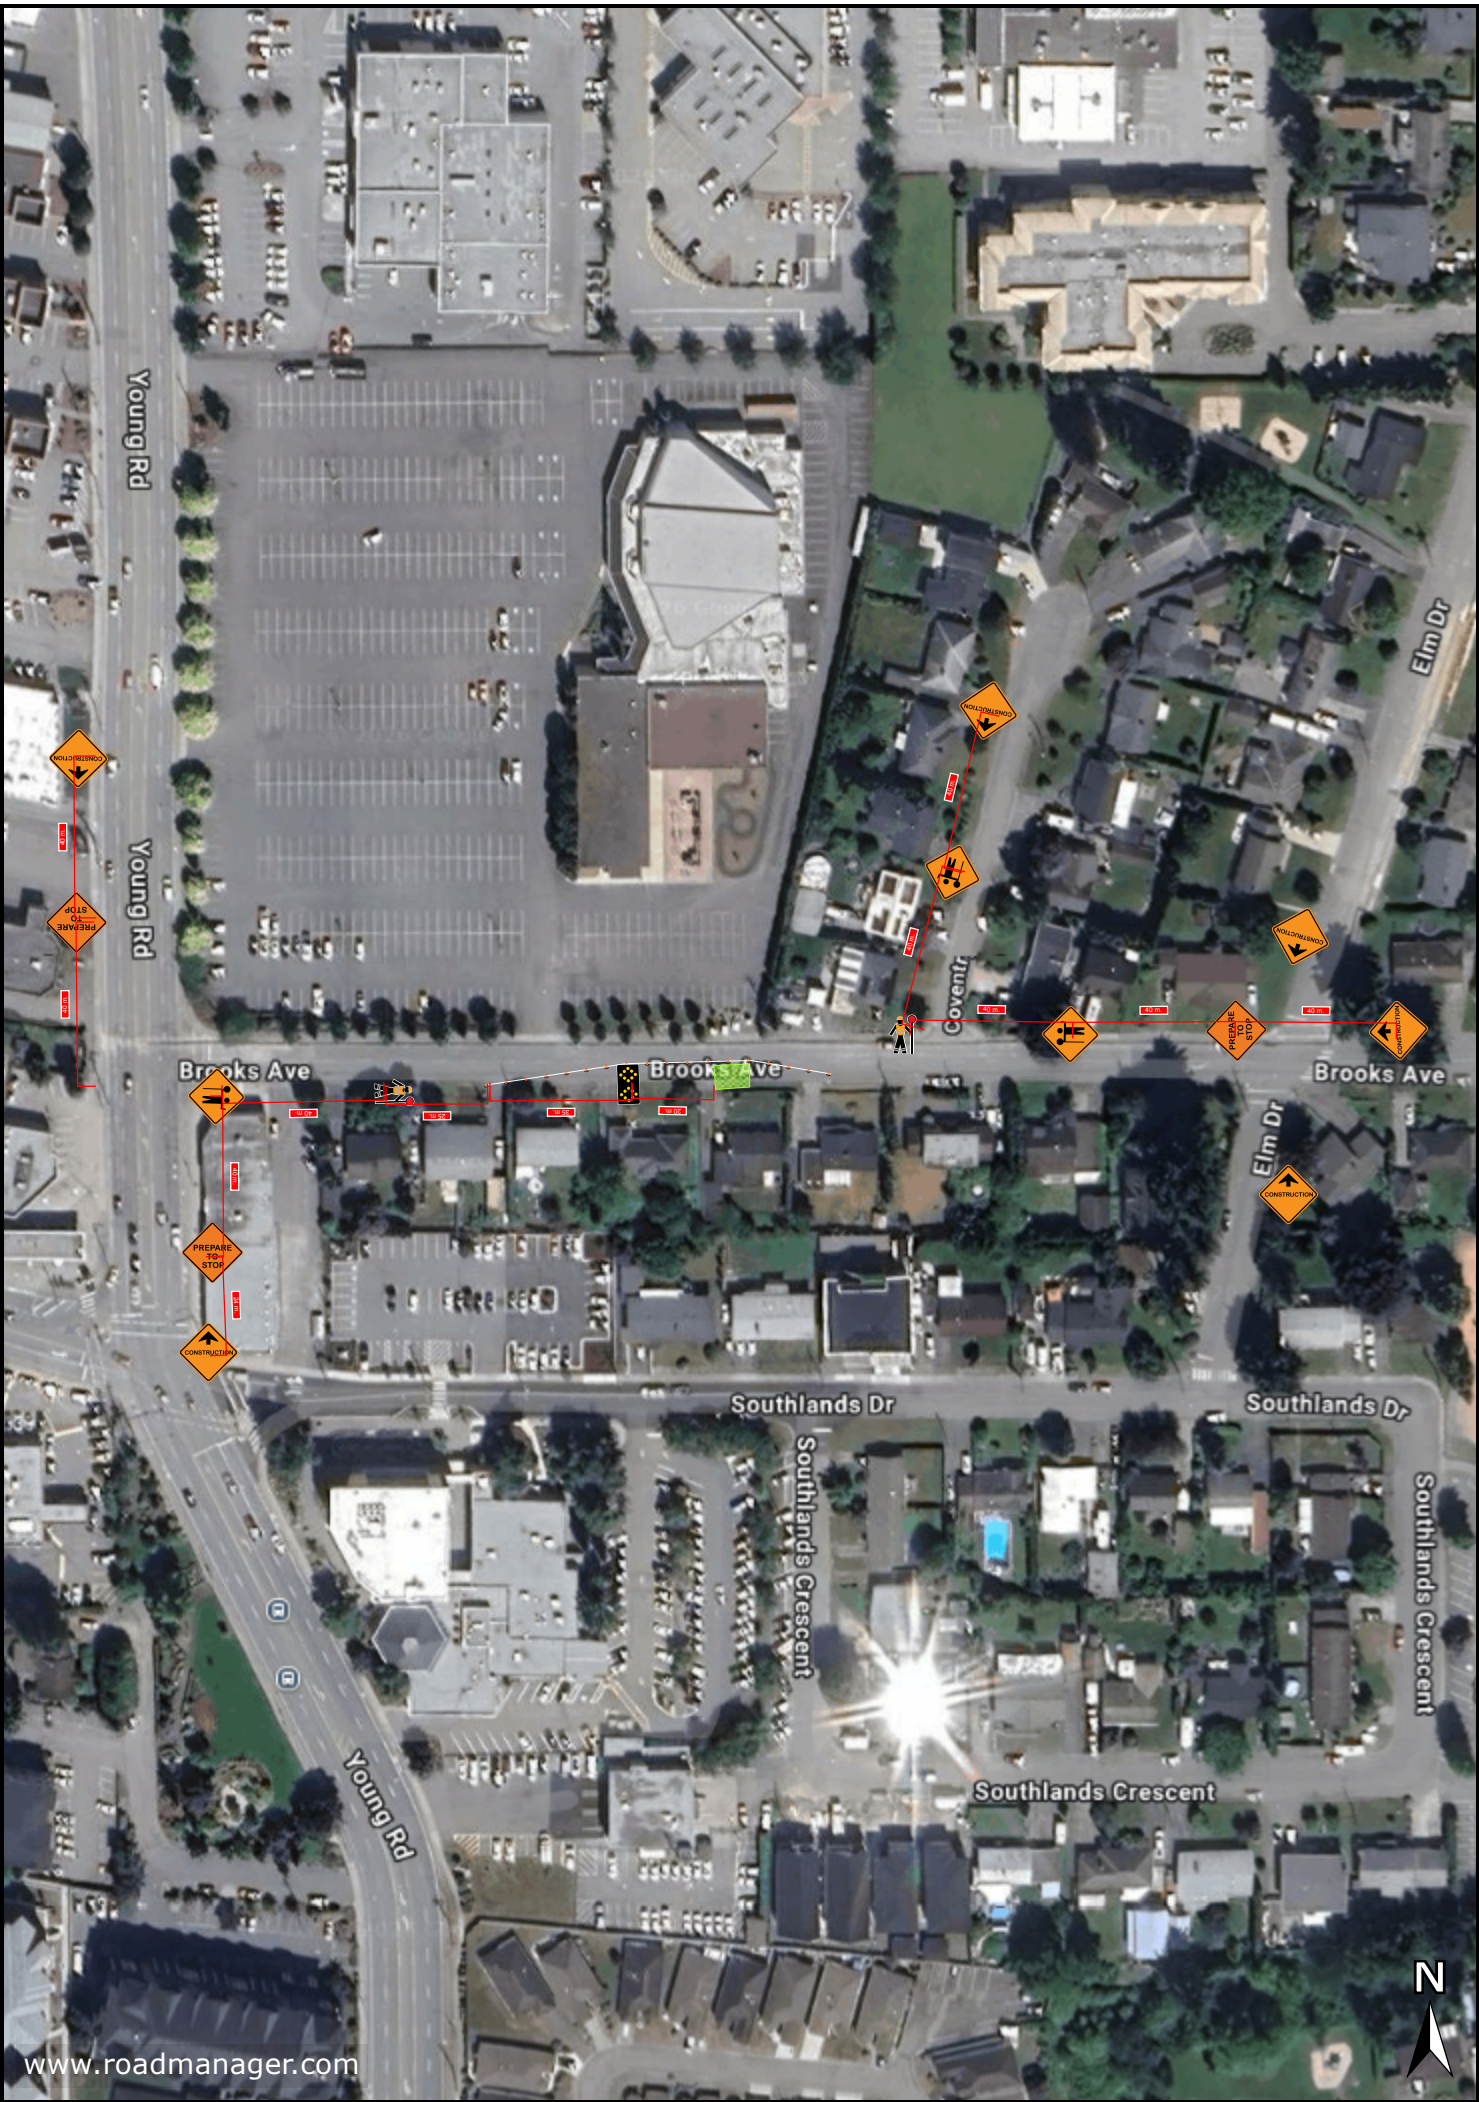


Plan #: 1		Location: Brooks Ave Chilliwack				Title: Westgreen Brooks		
Notes: TMP written in accordance with TMM 2020 MOTI fig 7.8 SLAT Purpose of TMP is to facilitate BC hydro civil work TCPs to position themselves in accordance with worksafe reg 18.8 Work to be done during hours 7:00AM - 6:30 PM Some spacing, tangents and tapers are short due to short city blocks					On-Site Contact: Pat Gunther			
					Site Induction:		Date Drawn: 2026-02-12T00:00:00	
							Drawn By: Cameron Hull 604-991-6344	
					License #: SN1087313			
Posted Speed: 50km/hr	Reduced Speed: nil	Revision:	Signature: CH	Date and Time of Project:				


0255075100m


Scale 1:2998


VIGILANT

TRAFFIC SOLUTIONS

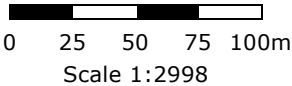

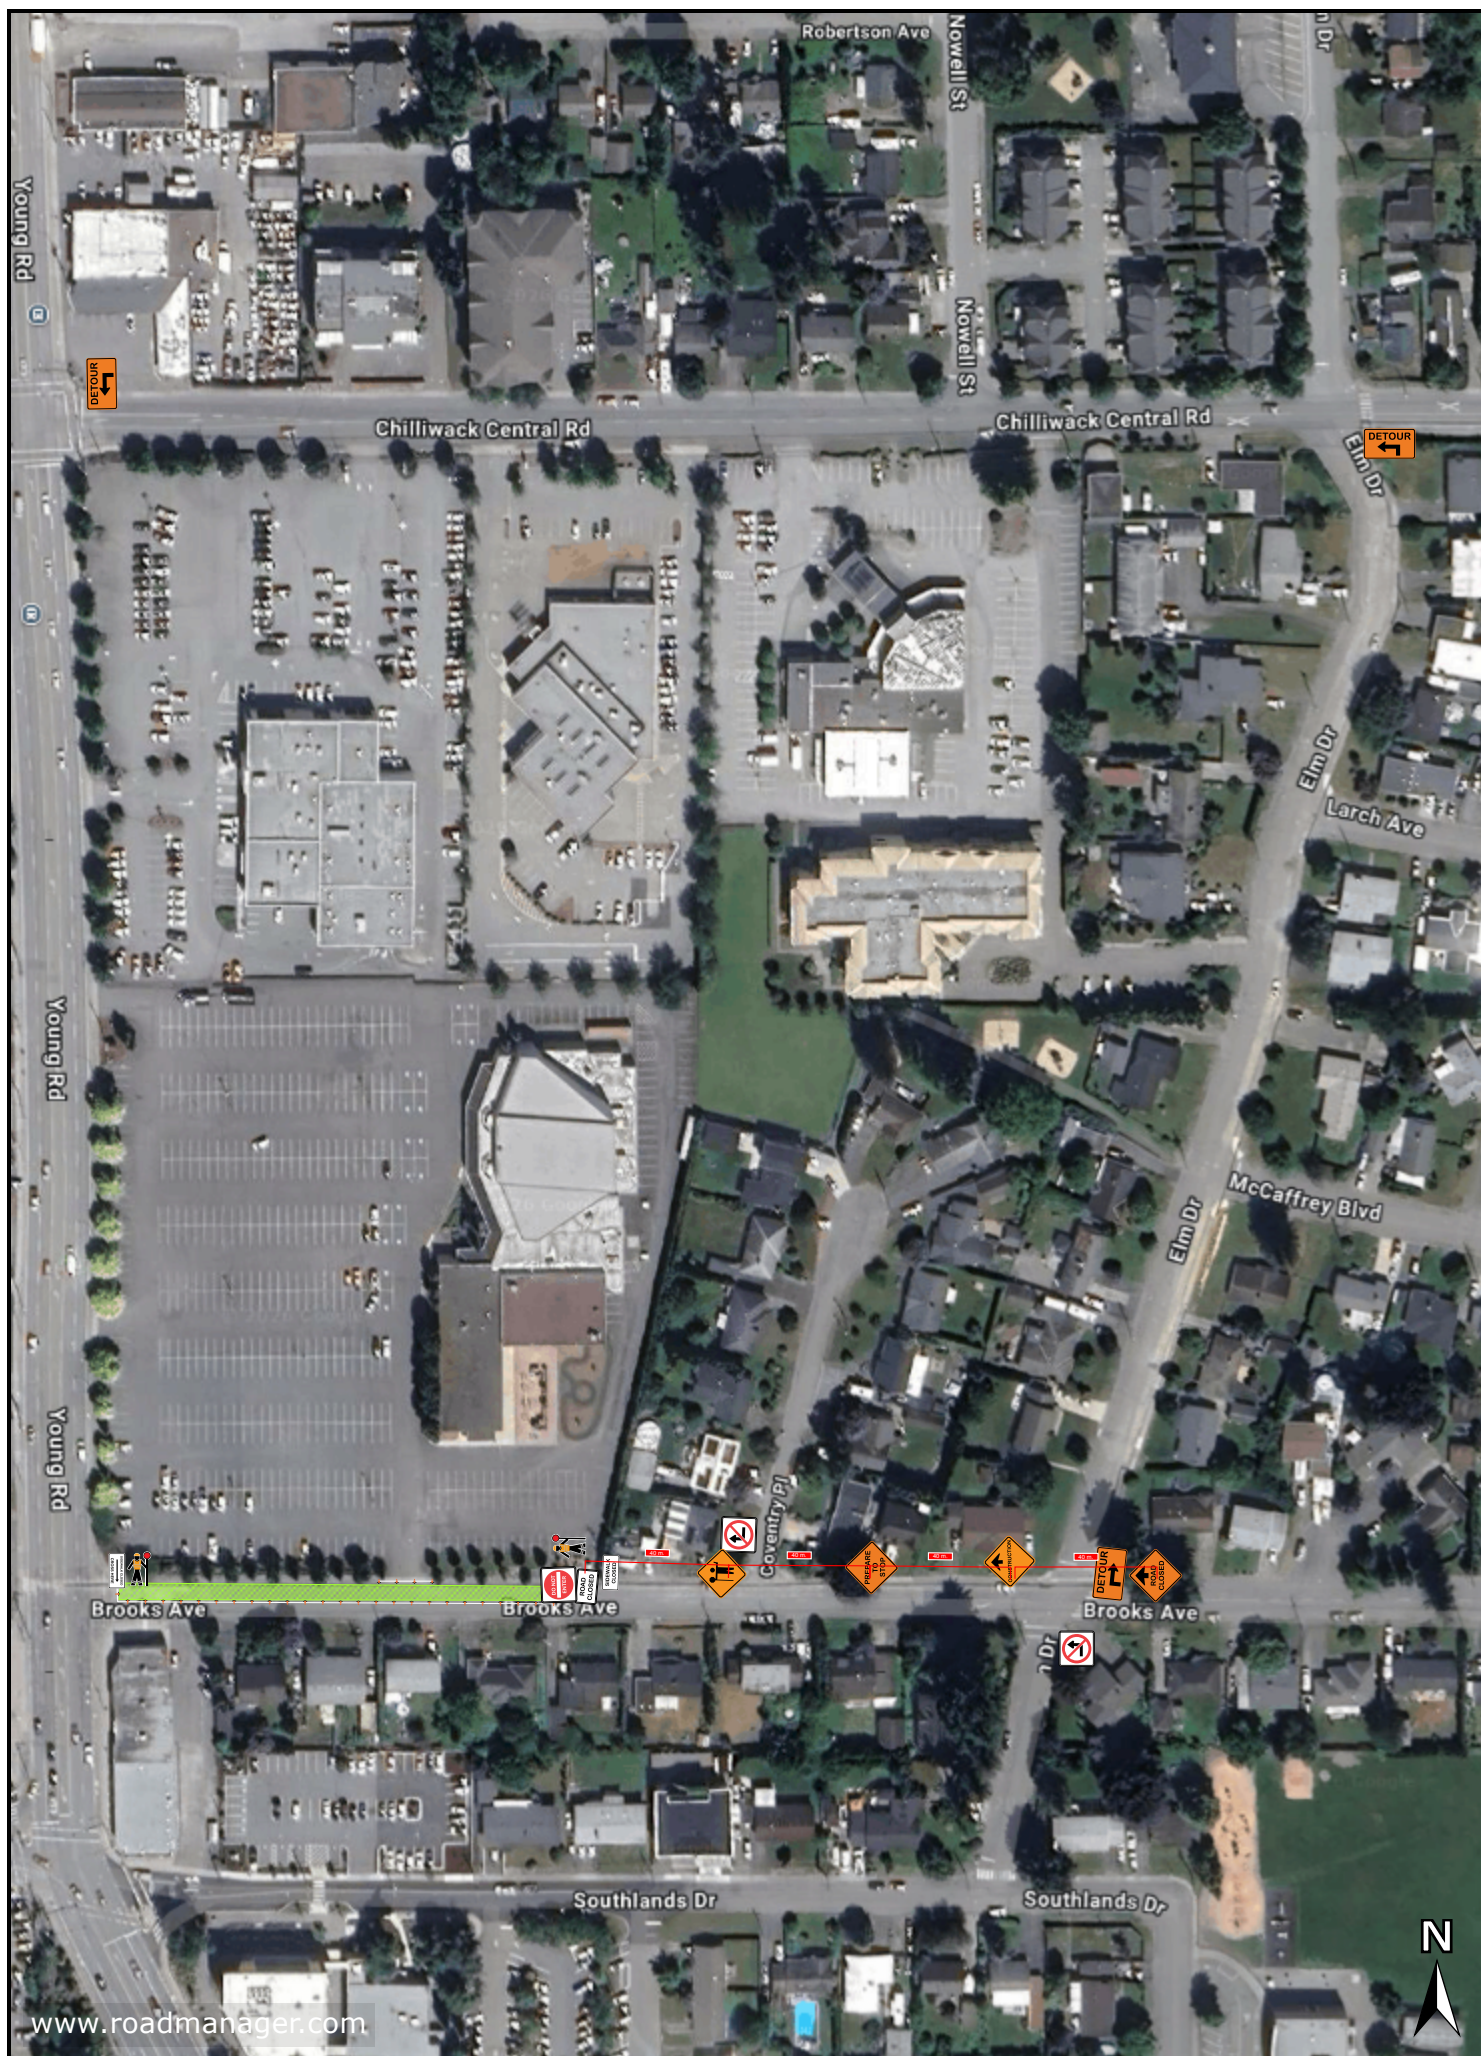

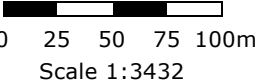Plan #: 2		Location: Brooks ave Chilliwack		Title: Westgreen Brooks	
Notes: TMP written in accordance with TMM 2020 MOTI fig 19.2 Westbound Brooks closed to traffic diverting North onto Elm Purpose of TMP is to facilitate BC hydro civil work Work to be done during hours 7:00AM - 6:30 PM TCPs to position themselves in accordance with worksafe reg 18.8 Some Tapers, tangents and spacings are short due to short city blocks			On-Site Contact: Pat Gunther 778-875-6066		 
			Site Induction:	Date Drawn: 2026-02- 12T00:00:00	
			License #: SN1087313	Drawn By: Cameron Hull 604- 991-6344	
			Date and Time of Project:		
Posted Speed: 50	Reduced Speed: nil	Revision:	Signature: 		

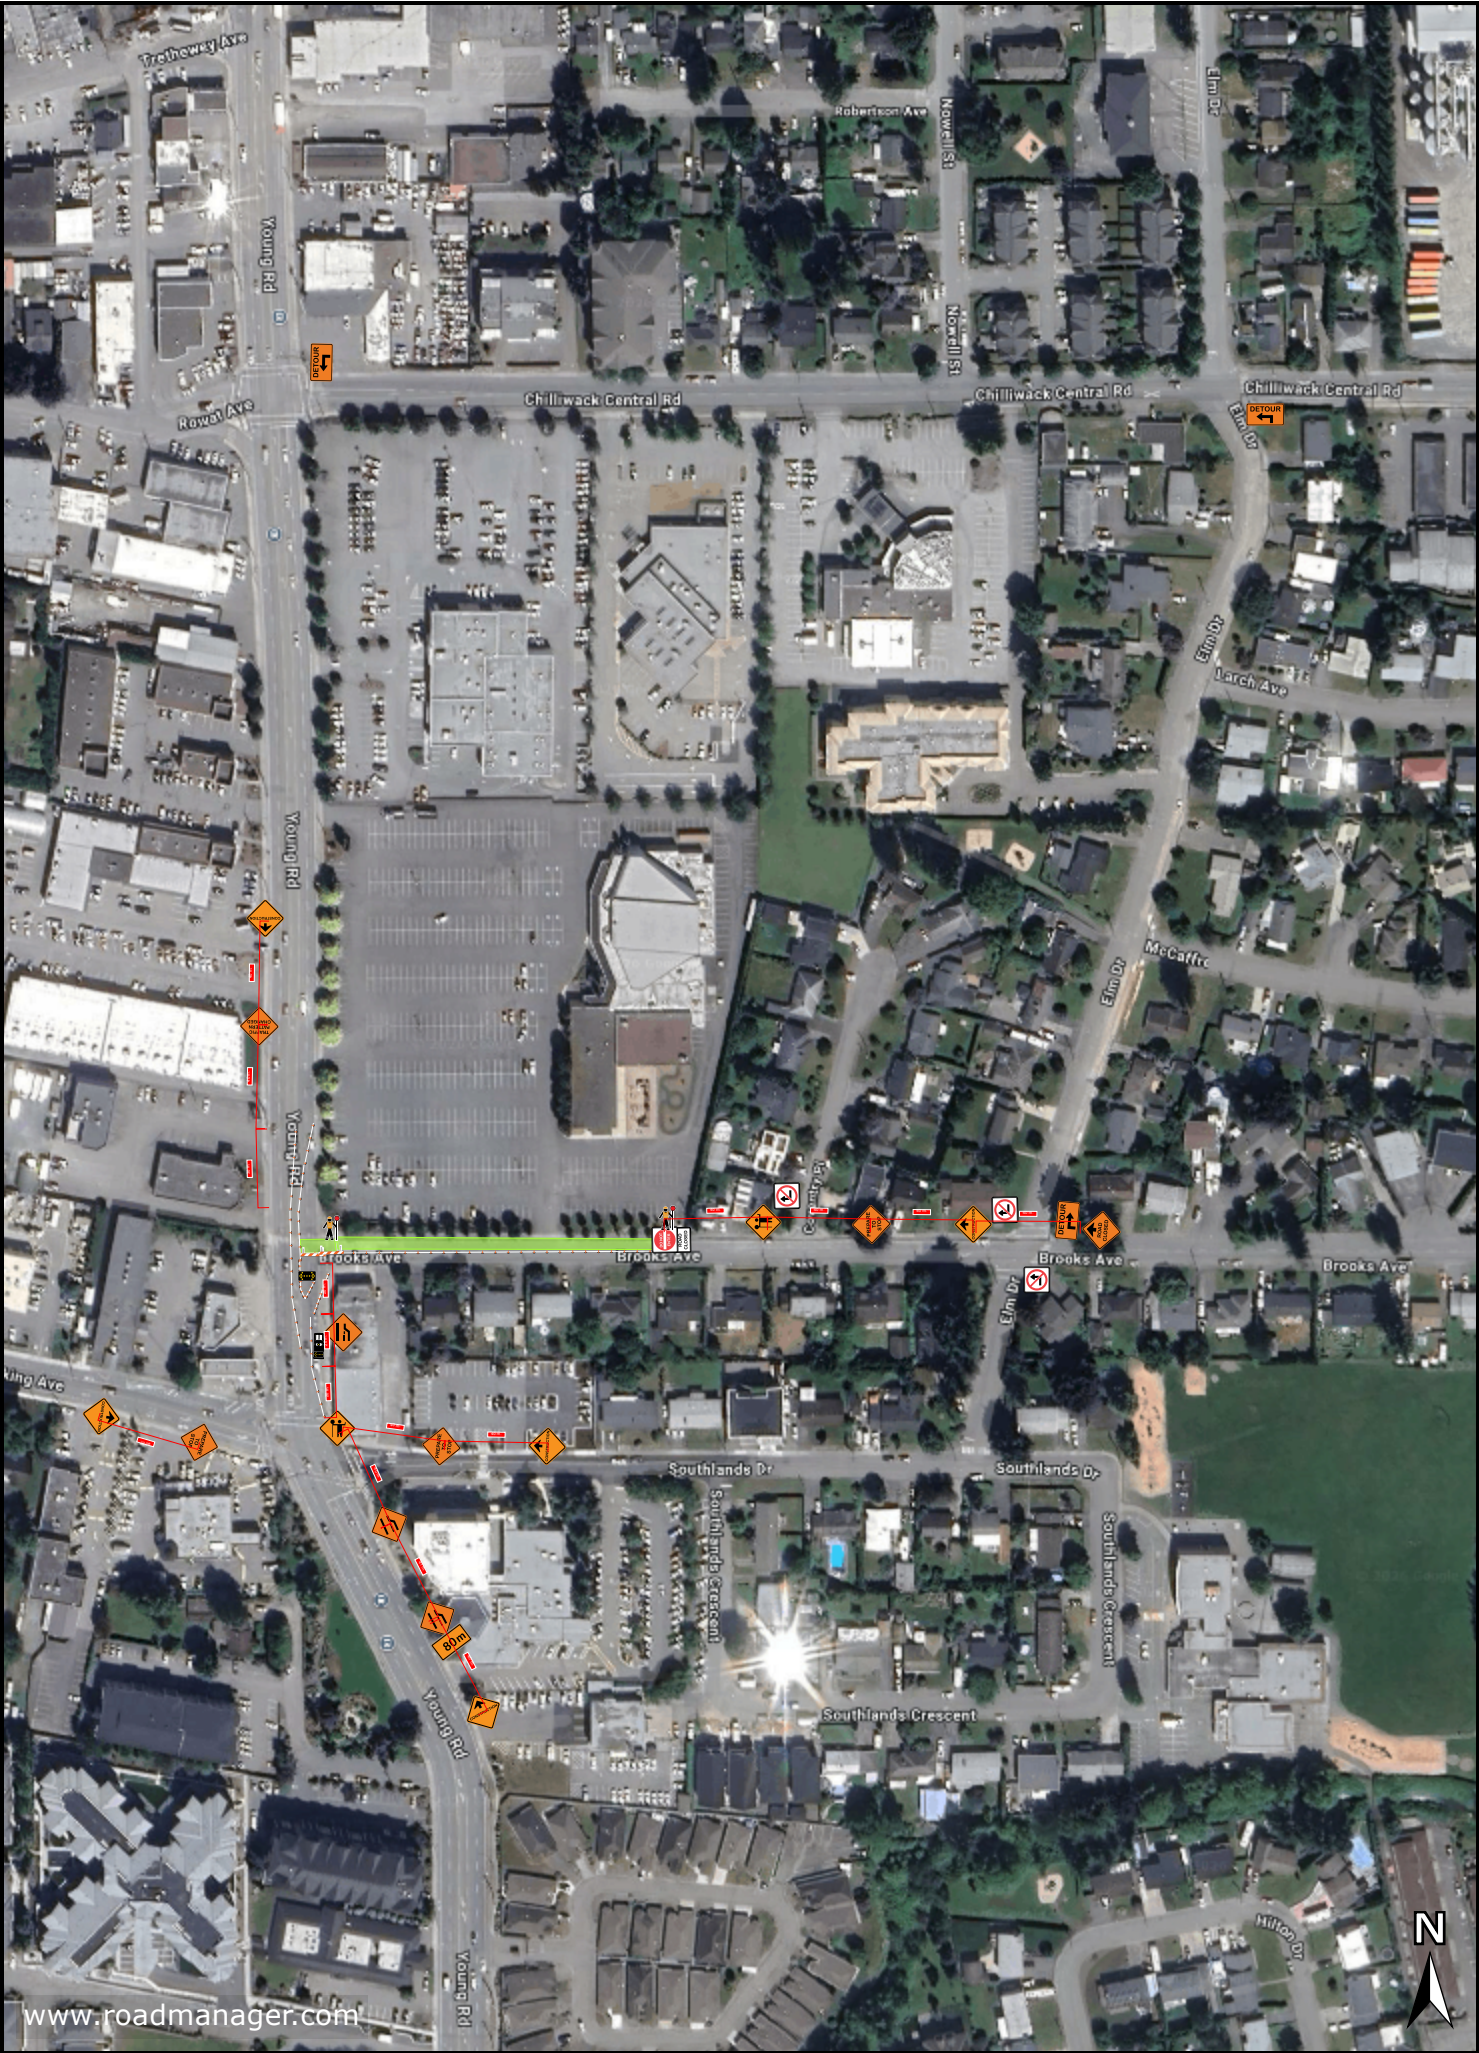

Plan #: 3		Location: Brooks ave Chilliwack		Title: Westgreen Brooks			
Notes: TMP written in accordance with TMM 2020 MOTI fig 9.10.1 Double righ lane closure Westbound Brooks closed to traffic diverting North onto Elm Purpose of TMP is to facilitate BC hydro civil work TCPs to position themselves in accordance with worksafe reg 18.8 Work to be done during hours 7:00AM - 6:30 PM Some spacing, tangents and tapers are short due to short city blocks				On-Site Contact: Pat Gunther			
				Site Induction:		Date Drawn: 2026-02-12T00:00:00	
						Drawn By: Cameron Hull 604-991-6344	
				License #: SN1087313			
				Date and Time of Project:			
Posted Speed: 50km/hr	Reduced Speed: nil	Revision:	Signature: CH				

0 25 50 75 100m

Scale 1:4723


VIGILANT




TRAFFIC SOLUTIONS


0 25 50 75 100m
Scale 1:4723



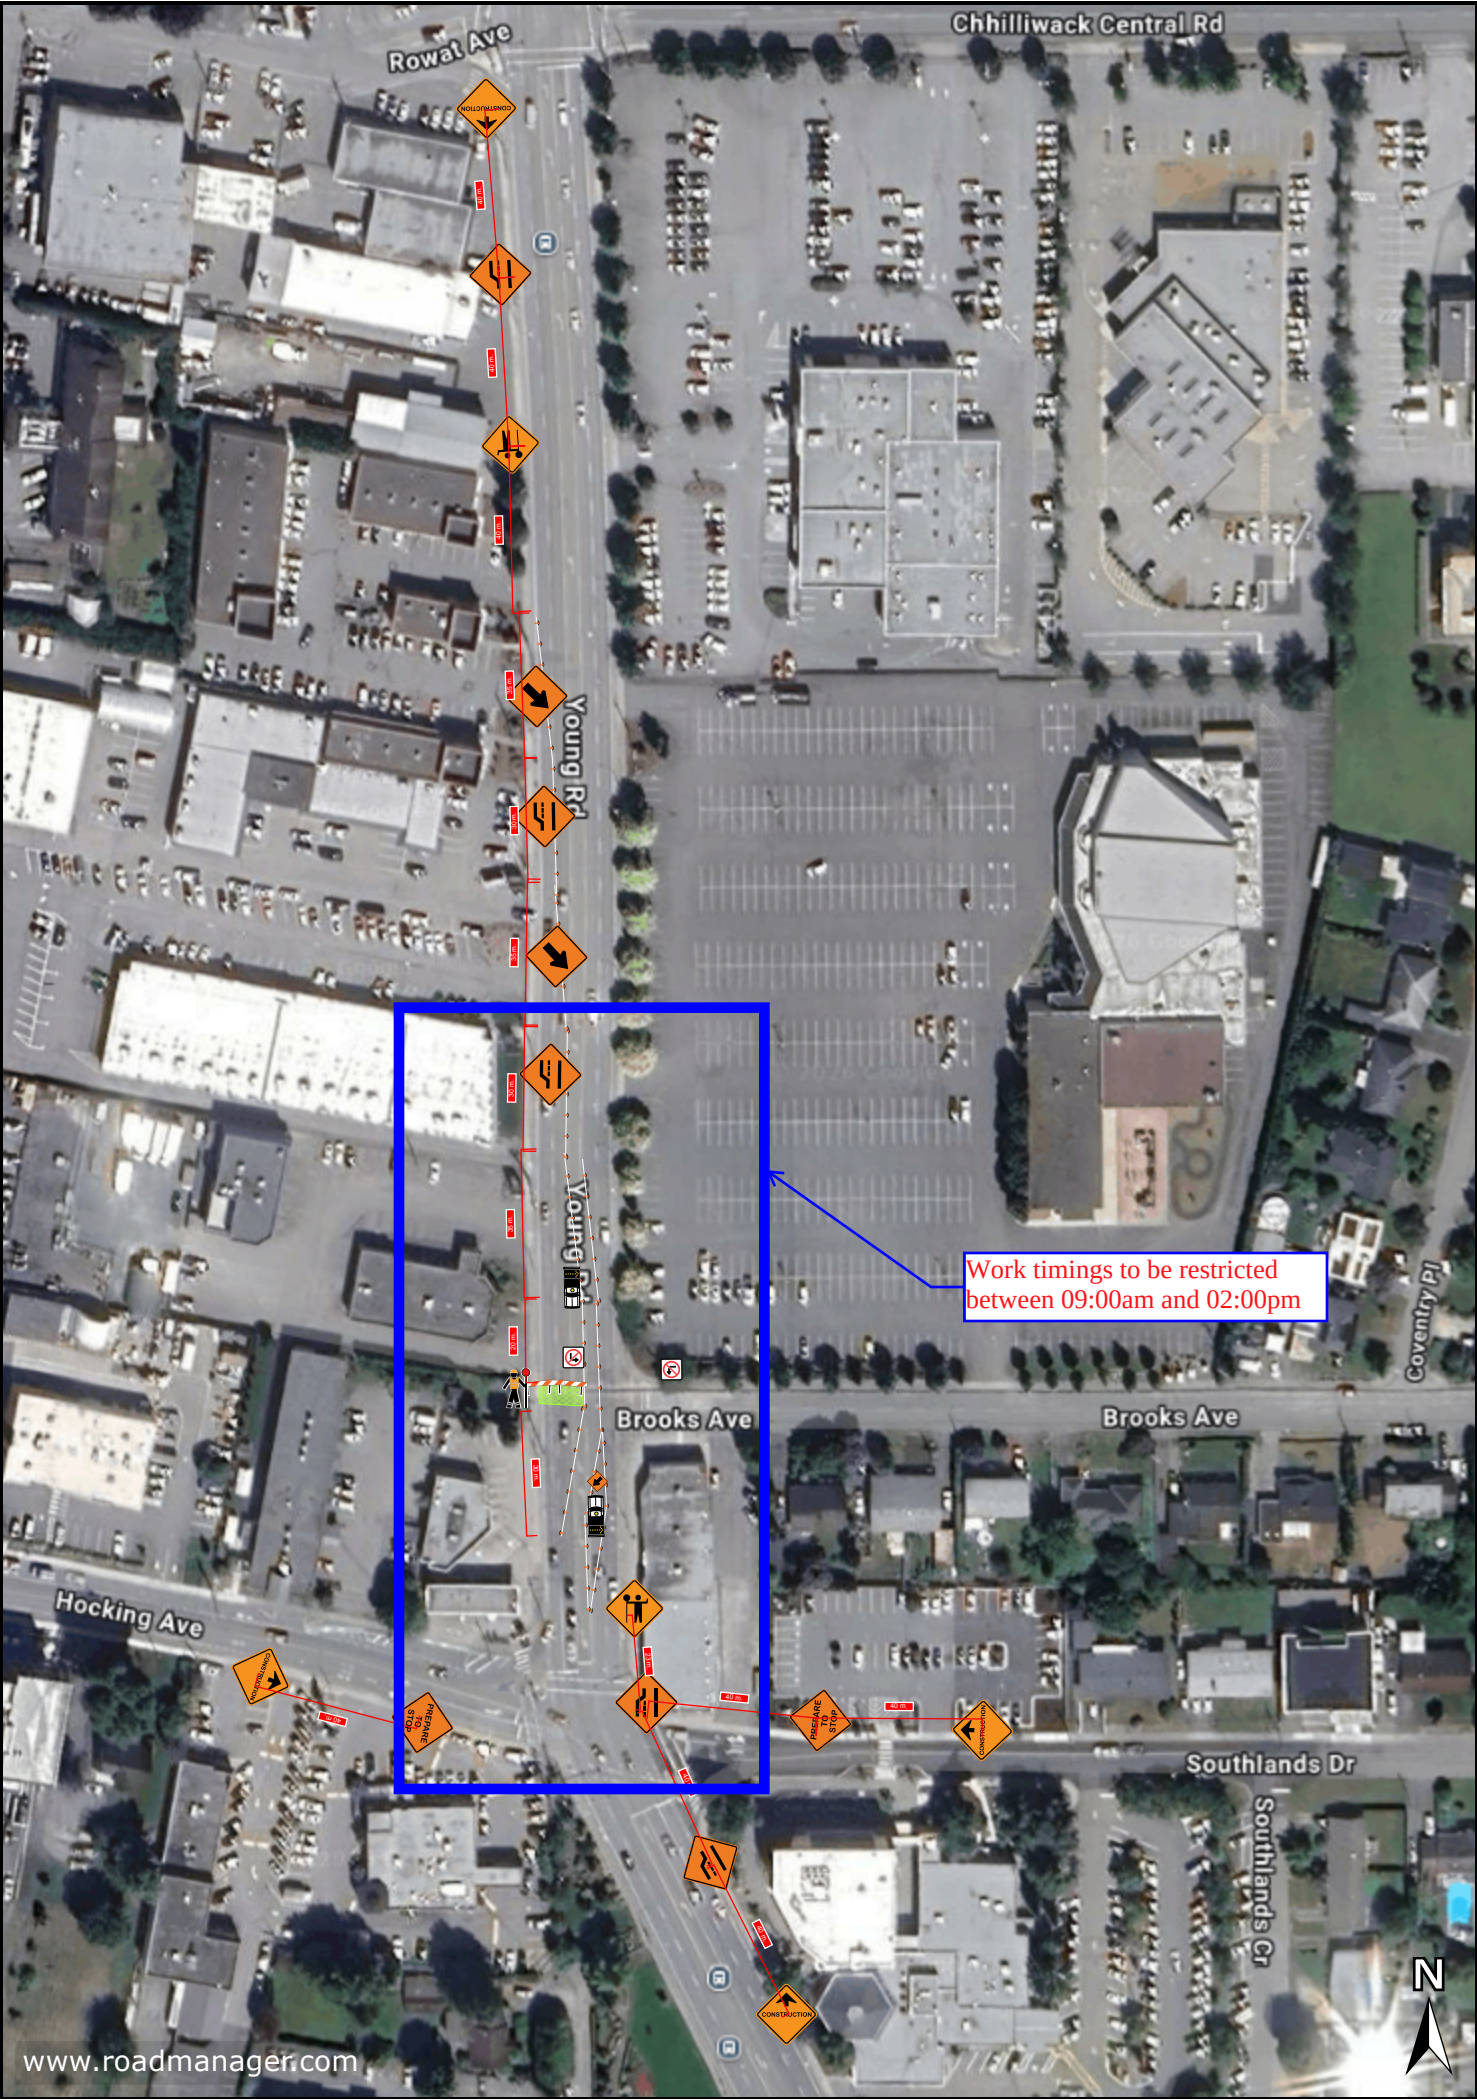


Plan #: 4		Location: Brooks Ave Chilliwack			Title: Westgreen Brooks		
Notes: TMP is written in accordance with TMM 2020 MOTI Fig 9.11 Median Crossover Purpose of TMP is to facilitate BC hydro civil work TCPs to position themselves in accordance with worksafe reg18.8 Work to be done during hours 7:00AM - 6:30 PM Some tapers, tangents and spacing short due to short city blocks				On-Site Contact: Pat Gunther			
				Site Induction:		Date Drawn: 2026-02-12T00:00:00	
						Drawn By: Cameron Hull 604-991-6344	
				License #: SN1087313			
				Date and Time of Project:			
Posted Speed: 50km/hr	Reduced Speed: nil	Revision:	Signature: CH		020406080m Scale 1:2288 VIGILANT TRAFFIC SOLUTIONS		

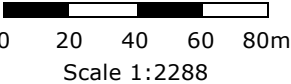

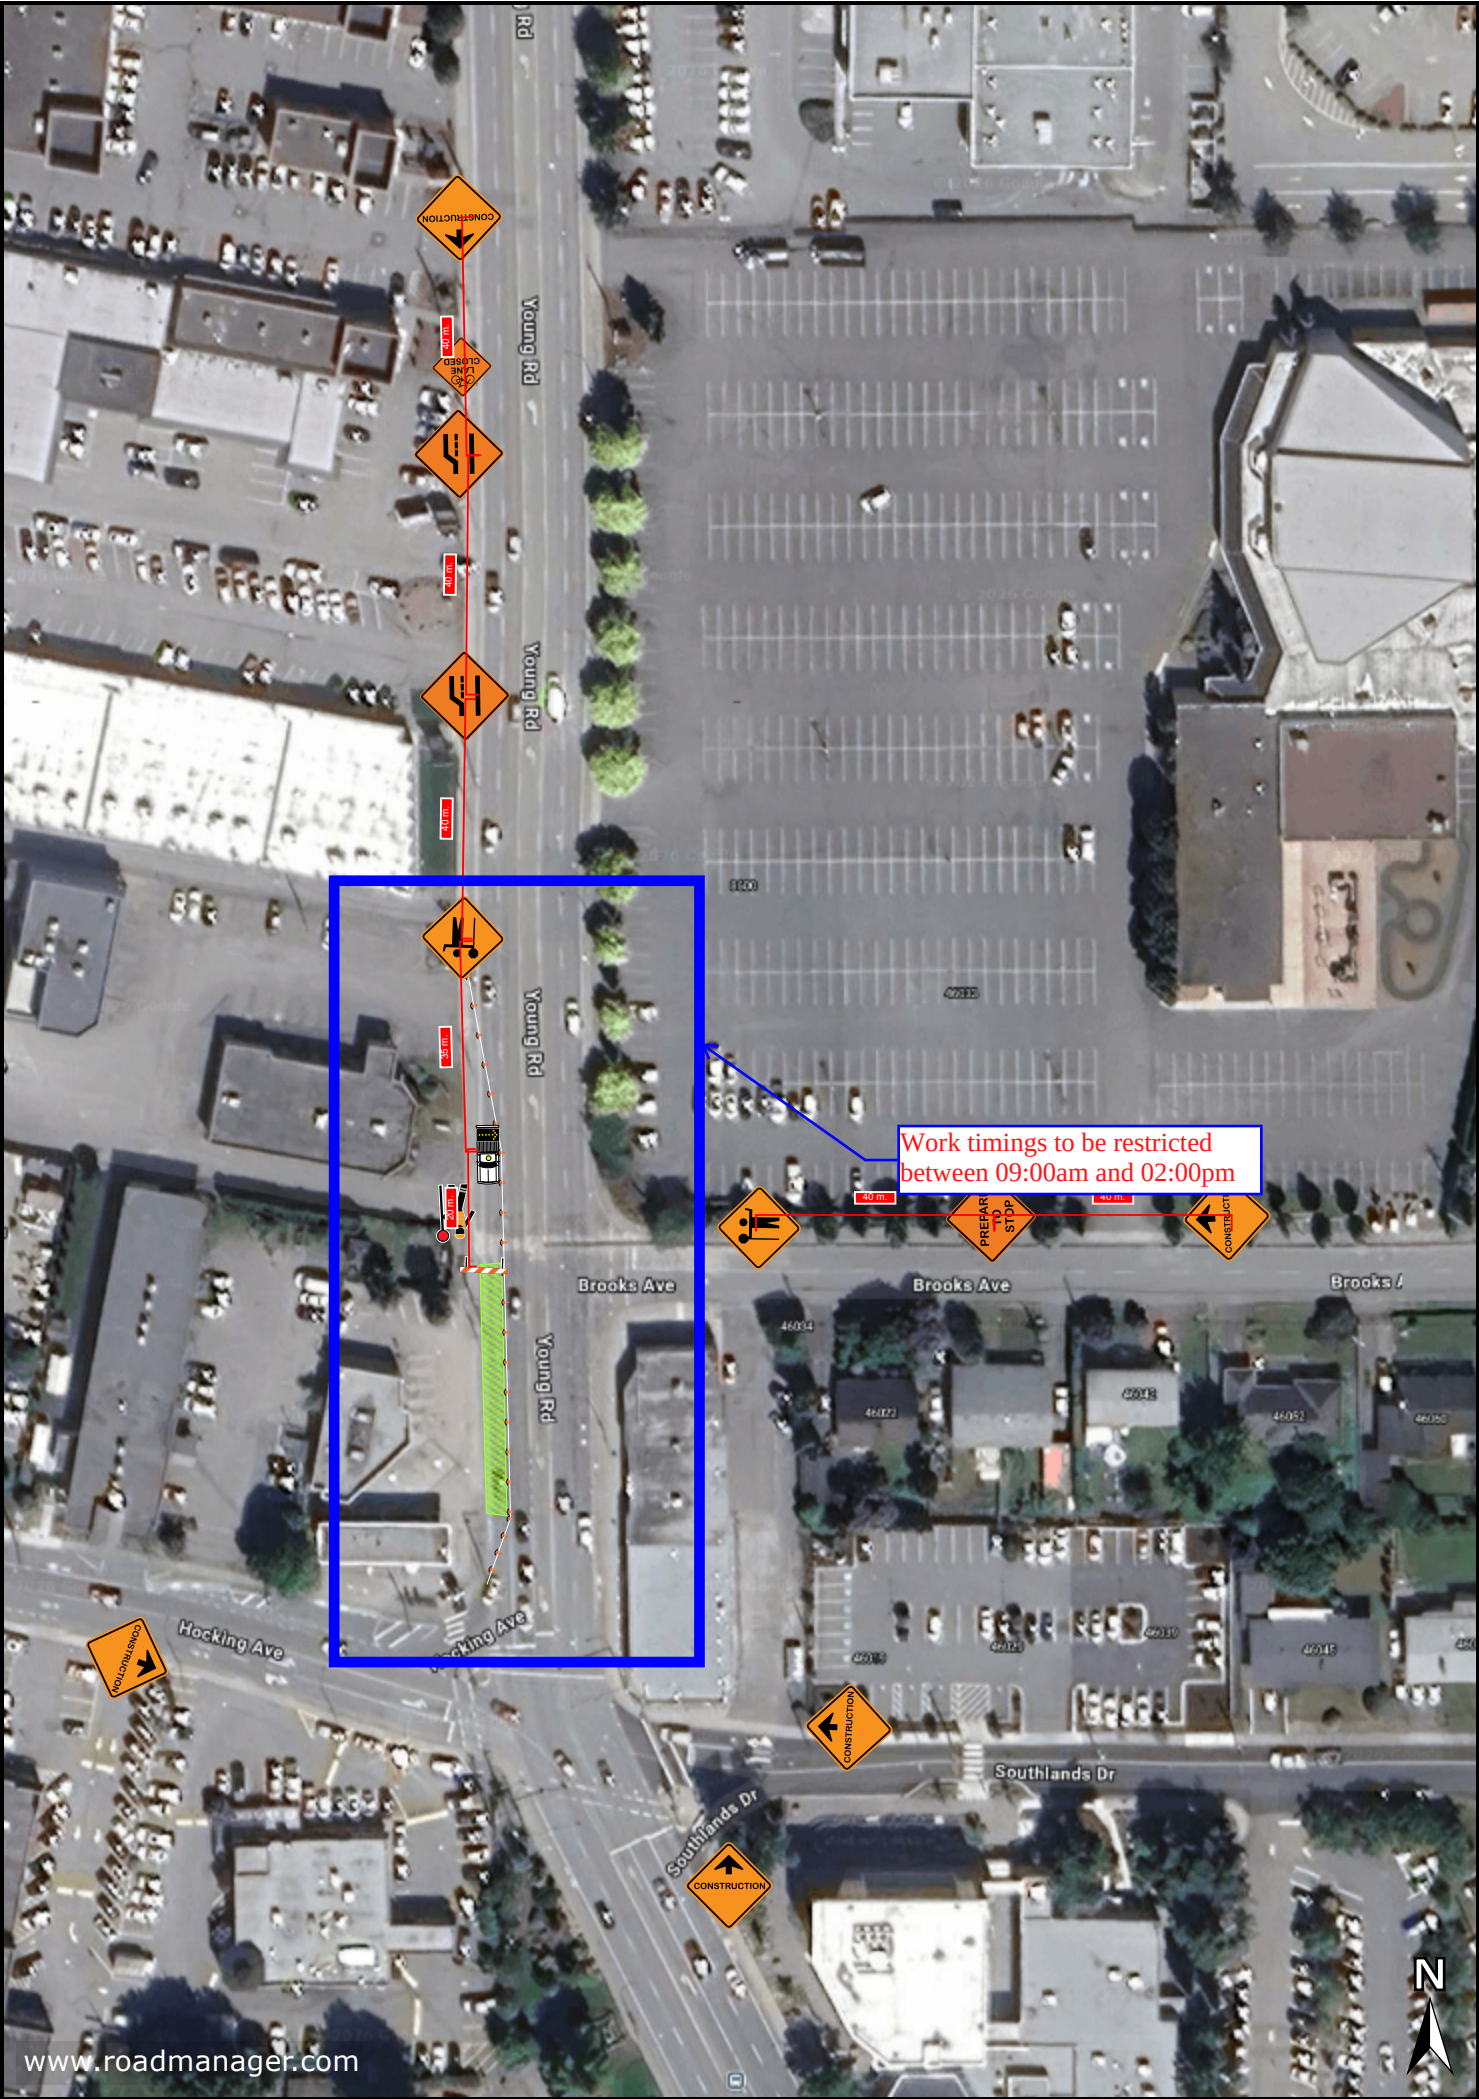

Plan #: 5		Location: Young st Chilliwack				Title: Westgreen Brooks	
Notes: TMP is written in accordance with TMM 2020 MOTI fig 8.6 Righ lane closure Purpose of TMP is to facilitate BC hydro civil work TCP to position themselves in accordance with worksafe reg 18.8 Work to be done during hours 7:00AM - 6:30 PM Some tapers, spacing are short due to short city blocks					On-Site Contact: Pat Gunther		015304560m Scale 1:2035 VIGILANT V TRAFFIC SOLUTIONS
					Site Induction:	Date Drawn: 2026-02-12T00:00:00	
					License #: SN1087313	Drawn By: Cameron Hull 604-991-6344	
					Posted Speed: 50km/hr		

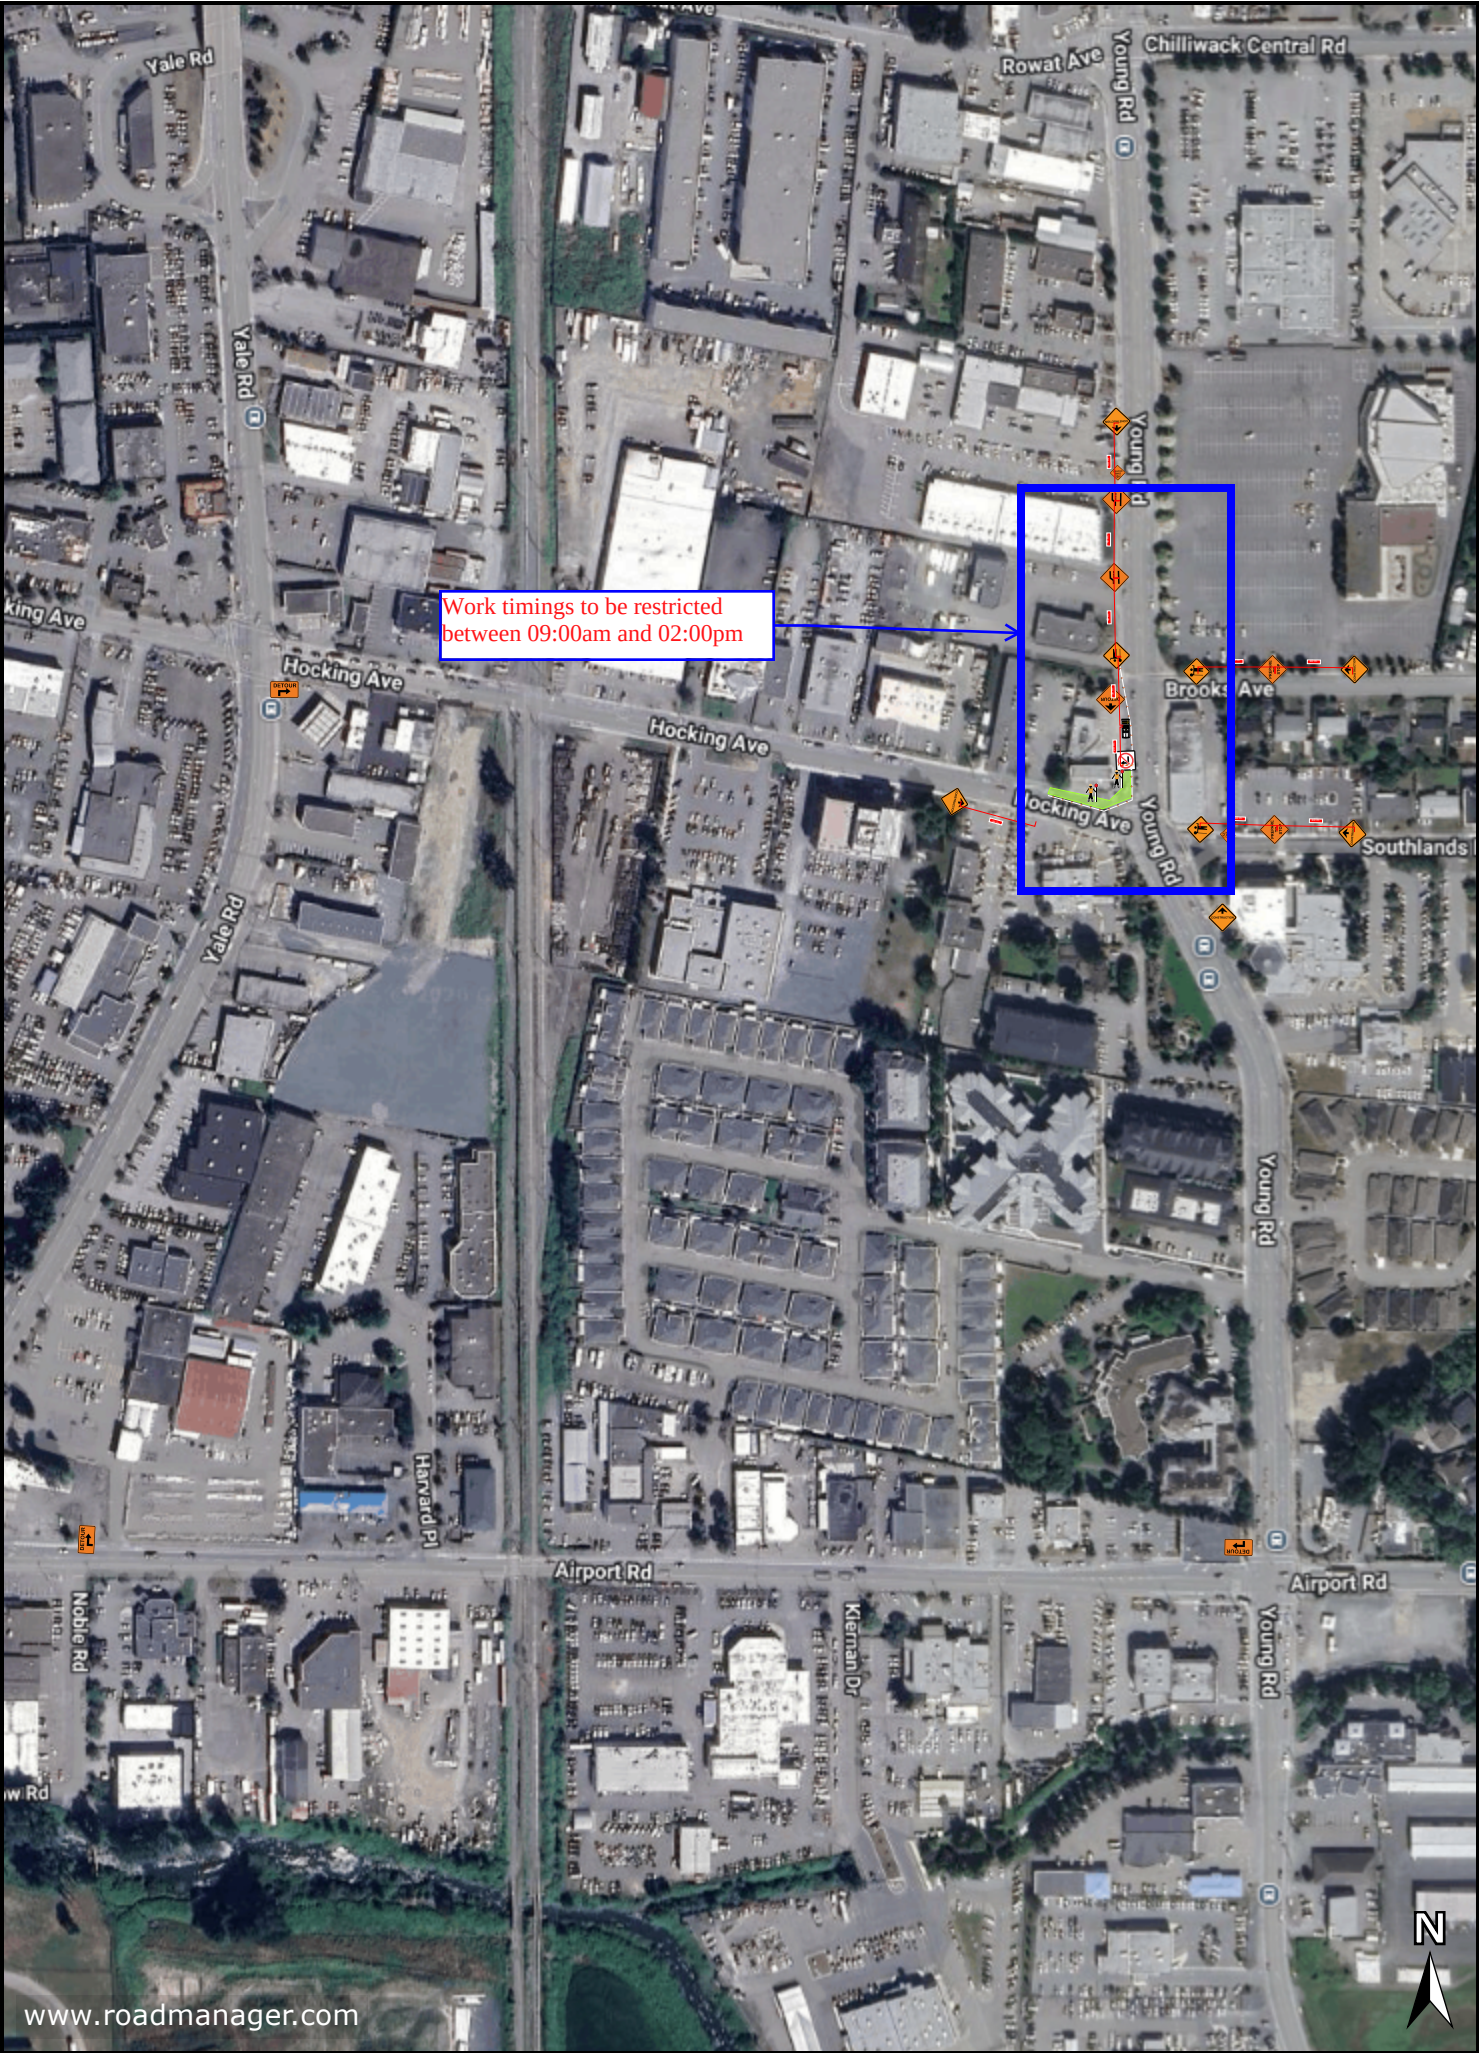

Plan #: 6		Location: Young st Chilliwack		Title: Westgreen Brooks	
Notes: TMP written ion accordance with TMM 2020 MOTI fig 8.6 Righ lane closure Purpose of TMP is to facilitate BC hydro civil work TCPs to position themsleves in accordance with Worsafe reg 18.8 TCPs to assist pedestrians Work to be done during hours 7:00AM - 6:30 PM Some spacing, tapers and tangents short due to short city blocks				On-Site Contact: Pat Gunther	
				Site Induction:	Date Drawn: 2026-02-13T00:00:00
					Drawn By: Cameron Hull 604-991-6344
				Posted Speed: 50 km/hr	Reduced Speed: nil
050100150200m Scale 1:6297 VIGILANT  TRAFFIC SOLUTIONS					

