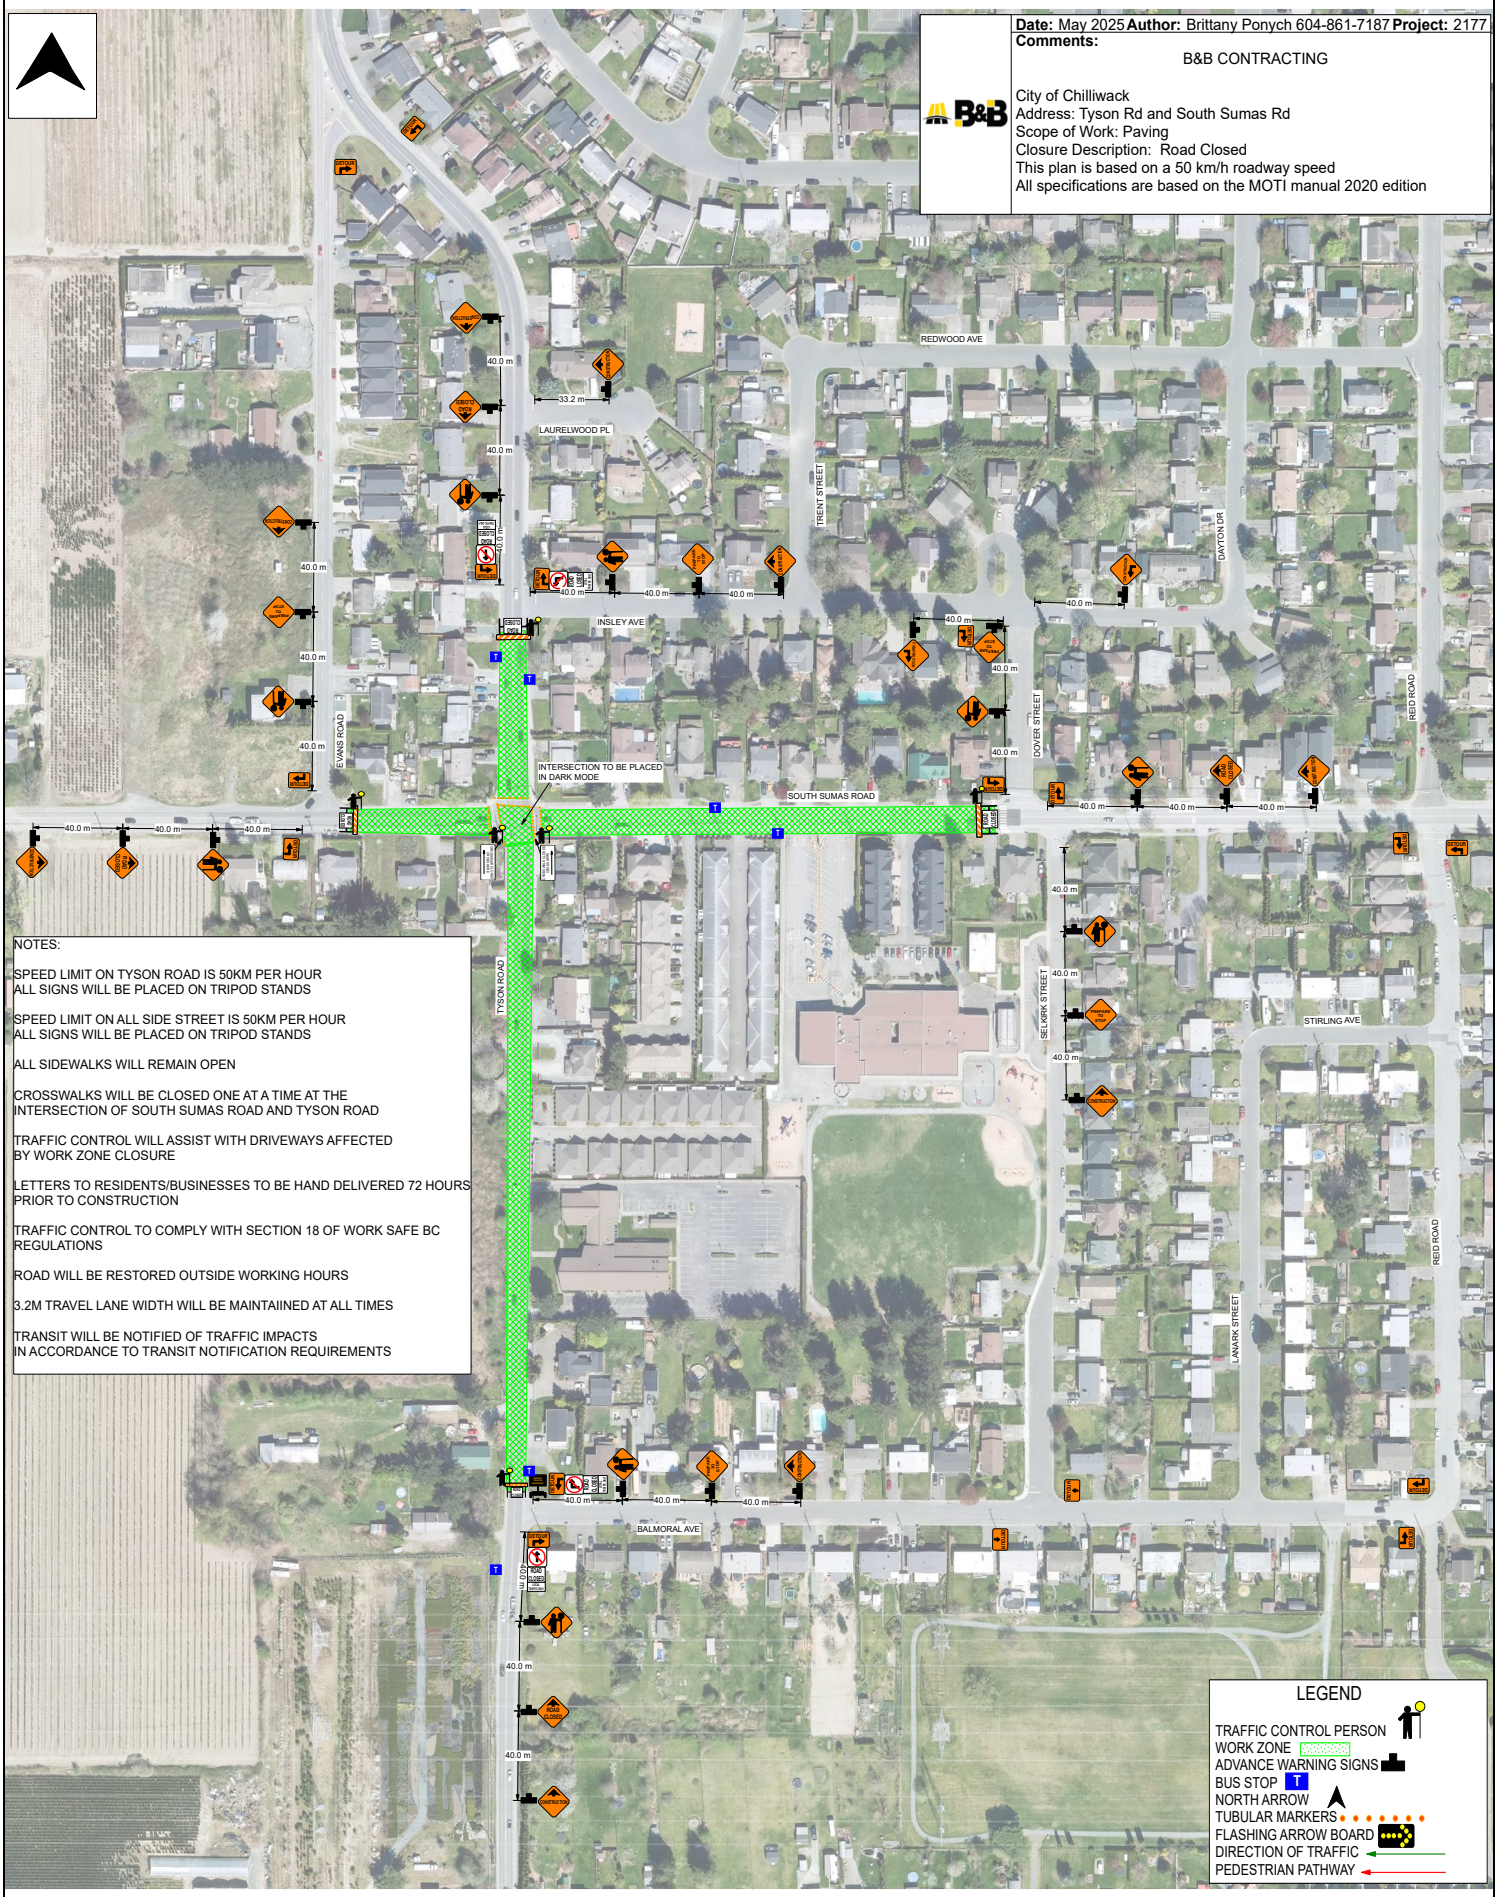
Date: May 2025 Author: Brittany Ponych 604-861-7187 Project: 2177
Comments:
B&B CONTRACTING
City of Chilliwack
Address: Tyson Rd and South Sumas Rd
Scope of Work: Paving
Closure Description: Road Closed
This plan is based on a 50 km/h roadway speed
All specifications are based on the MOTI manual 2020 edition
REDWOOD AVE
LAURELWOOD PL
TRENT STREET
DAYTON DR
INSLEY AVE
EVANS ROAD
DOVER STREET
REID ROAD
INTERSECTION TO BE PLACED IN DARK MODE
SOUTH SUMAS ROAD
TYSON ROAD
SELKIRK STREET
STIRLING AVE
LAMARK STREET
BALMORAL AVE
NOTES:
SPEED LIMIT ON TYSON ROAD IS 50KM PER HOUR
ALL SIGNS WILL BE PLACED ON TRIPOD STANDS
SPEED LIMIT ON ALL SIDE STREET IS 50KM PER HOUR
ALL SIGNS WILL BE PLACED ON TRIPOD STANDS
ALL SIDEWALKS WILL REMAIN OPEN
CROSSWALKS WILL BE CLOSED ONE AT A TIME AT THE INTERSECTION OF SOUTH SUMAS ROAD AND TYSON ROAD
TRAFFIC CONTROL WILL ASSIST WITH DRIVEWAYS AFFECTED BY WORK ZONE CLOSURE
LETTERS TO RESIDENTS/BUSINESSES TO BE HAND DELIVERED 72 HOURS PRIOR TO CONSTRUCTION
TRAFFIC CONTROL TO COMPLY WITH SECTION 18 OF WORK SAFE BC REGULATIONS
ROAD WILL BE RESTORED OUTSIDE WORKING HOURS
3.2M TRAVEL LANE WIDTH WILL BE MAINTAINED AT ALL TIMES
TRANSIT WILL BE NOTIFIED OF TRAFFIC IMPACTS IN ACCORDANCE TO TRANSIT NOTIFICATION REQUIREMENTS
LEGEND
TRAFFIC CONTROL PERSON
WORK ZONE
ADVANCE WARNING SIGNS
BUS STOP
NORTH ARROW
TUBULAR MARKERS
FLASHING ARROW BOARD
DIRECTION OF TRAFFIC
PEDESTRIAN PATHWAY