



BASE IMAGE OBTAINED FROM CHILLIWACK WEBMAP

LEGEND

C25-01

2025 PAVEMENT CORE
APPROXIMATE LOCATION

0+000 0+025

2025 BENKELMAN BEAM
TEST STATION

	Rev.	Description	Date	Client R.F Binnie & Associates Ltd.				Title LOCATION PLAN SITE 1 - ANNIS ROAD									
				Project 2026 Chilliwack Paving Program Various Location, Chilliwack, BC													
				Project no.	25-1302	Drawn	DJ	Design	SN	Checked	SH	Date	December 18, 2025	Scale	1:500	Drawing no.	25-1302-03



LEGEND

C25-01

2025 PAVEMENT CORE
APPROXIMATE LOCATION

0+000

0+025

2025 BENKELMAN BEAM
TEST STATION


BASE IMAGE OBTAINED FROM CHILLIWACK WEBMAP





Rev.	Description	Date

Client R.F Binnie & Associates Ltd.			
Project 2026 Chilliwack Paving Program Various Location, Chilliwack, BC			
Project no. 25-1302	Drawn DJ	Design SN	Checked SH

Title LOCATION PLAN SITE 2 - MCSWEEN ROAD		
Date December 18, 2025	Scale 1:750	Drawing no. 25-1302-04

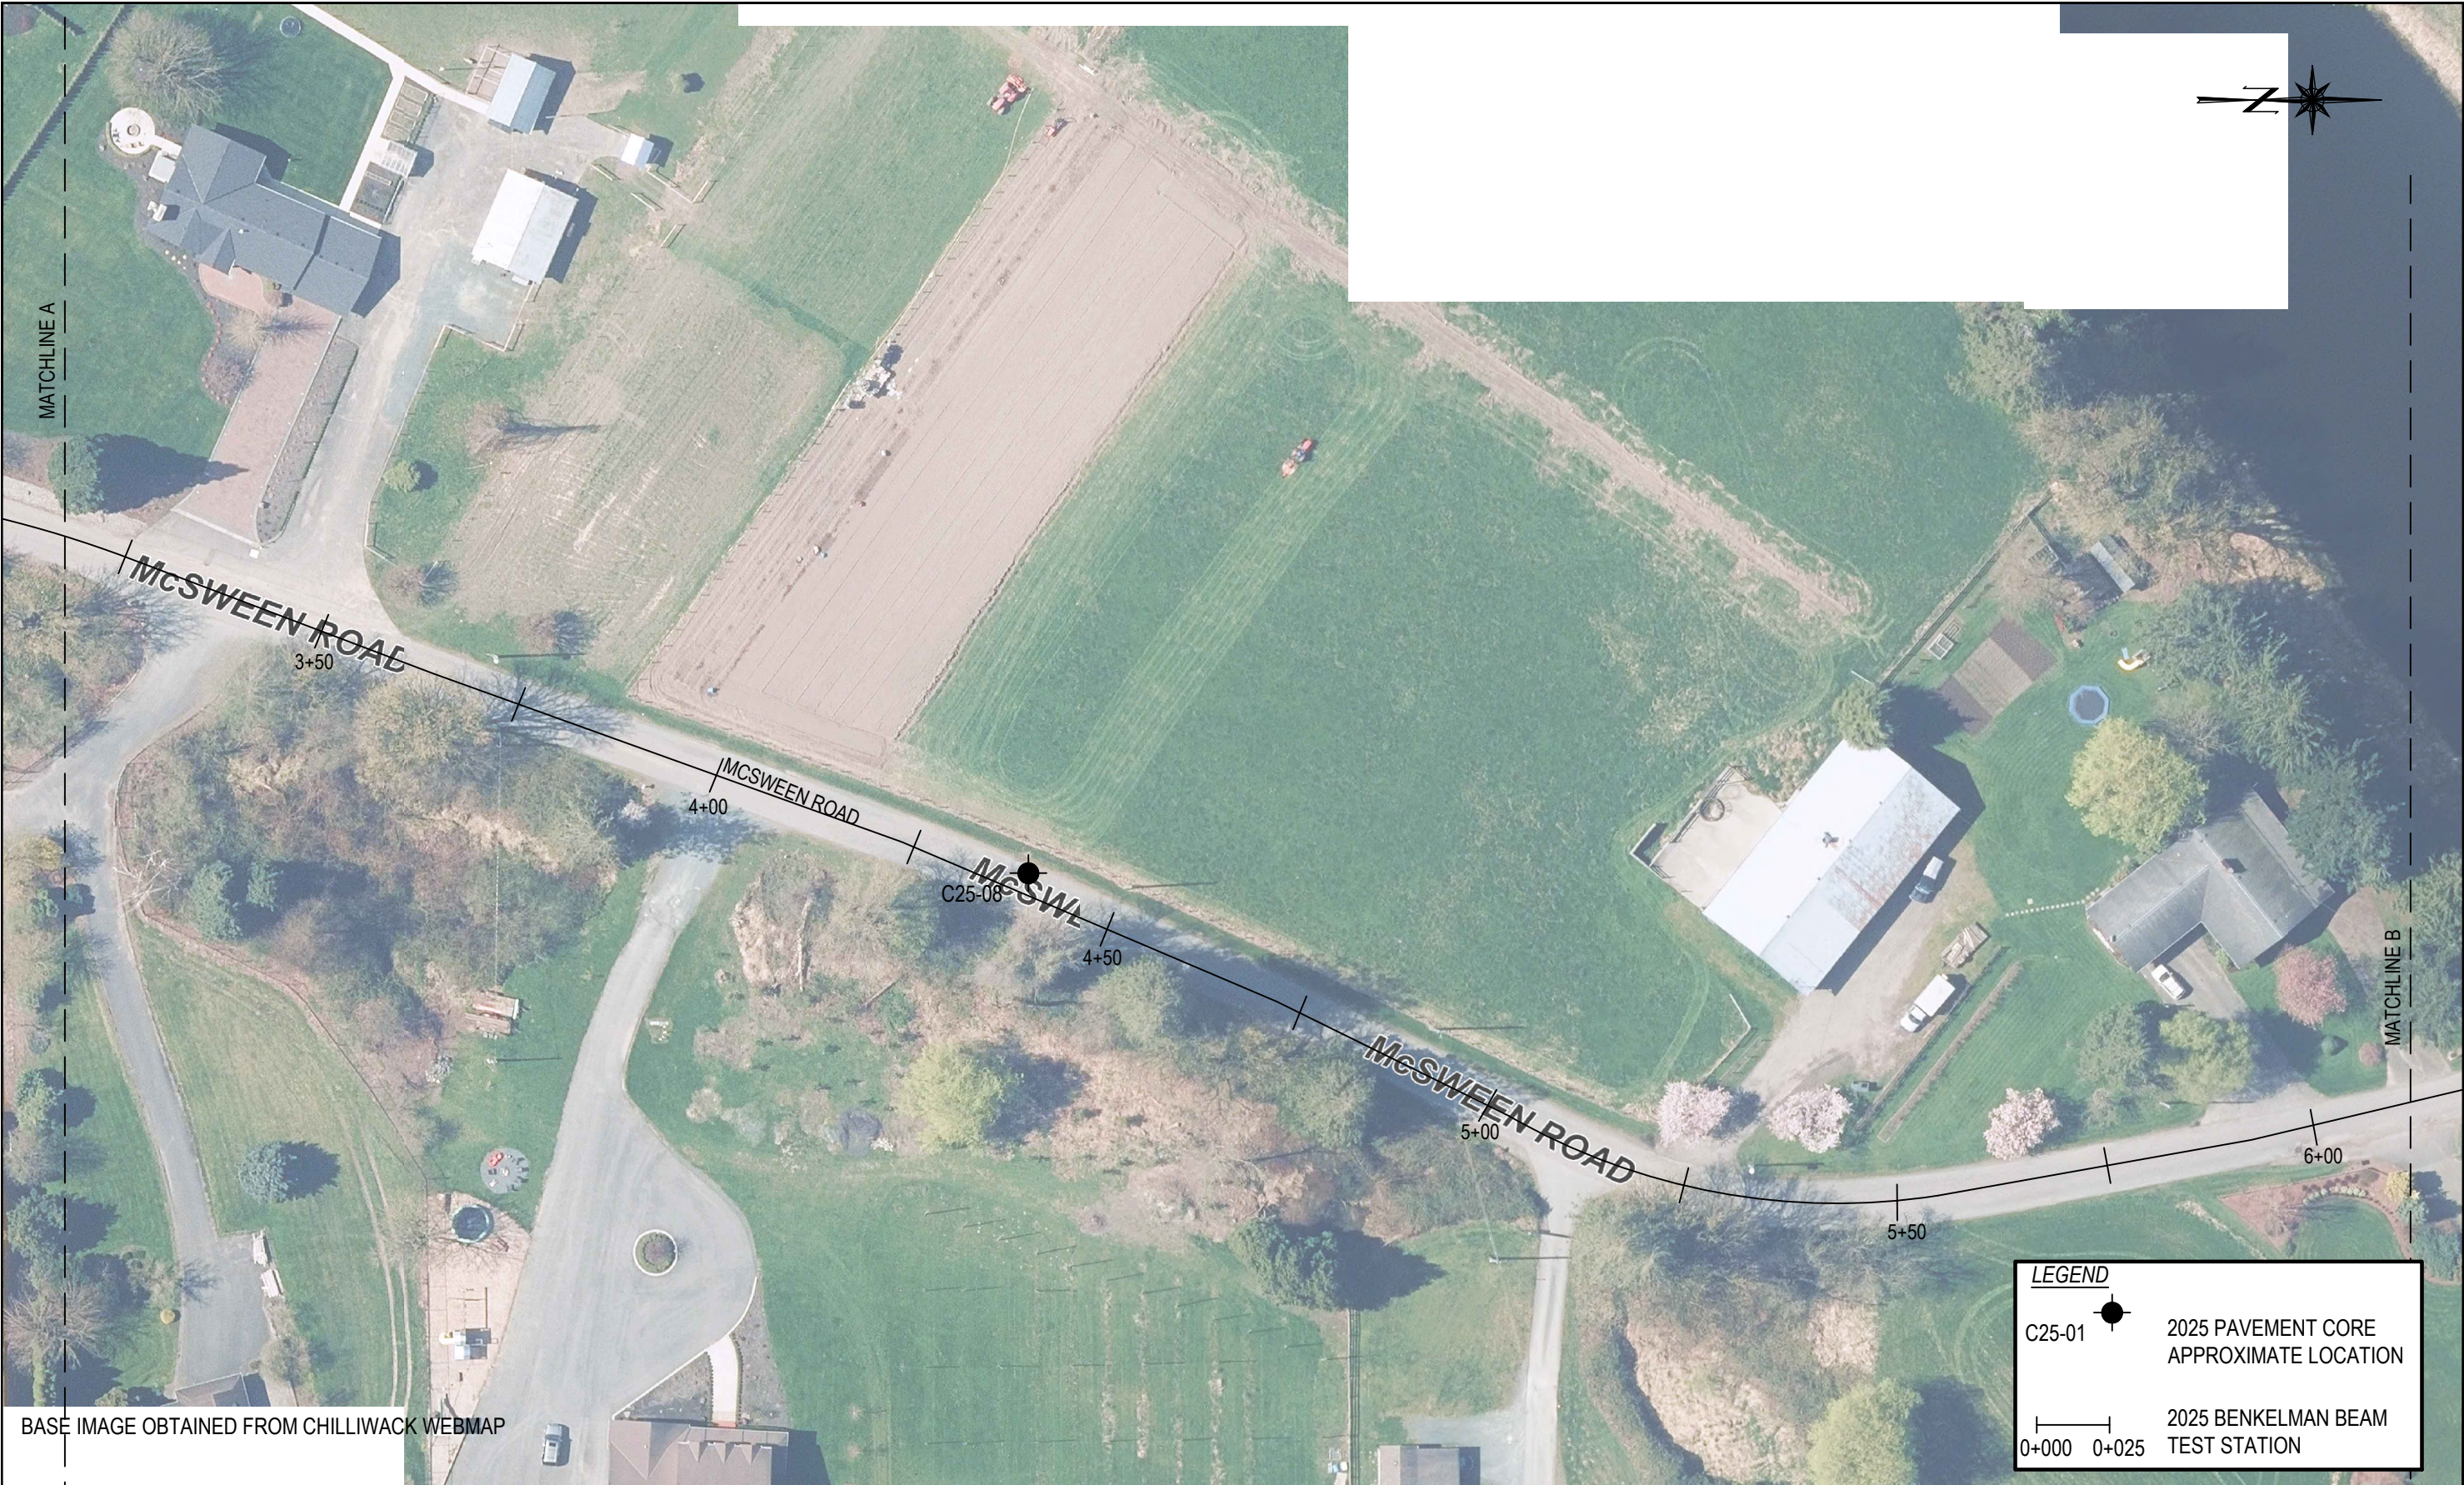



	Rev.	Description	Date	Client R.F Binnie & Associates Ltd.				Title LOCATION PLAN SITE 2 - MCSWEEN ROAD		
				Project 2026 Chilliwack Paving Program Various Location, Chilliwack, BC						
				Project no.	Drawn	Design	Checked	Date	Scale	Drawing no.
				25-1302	DJ	SN	SH	December 18, 2025	1:750	25-1302-05

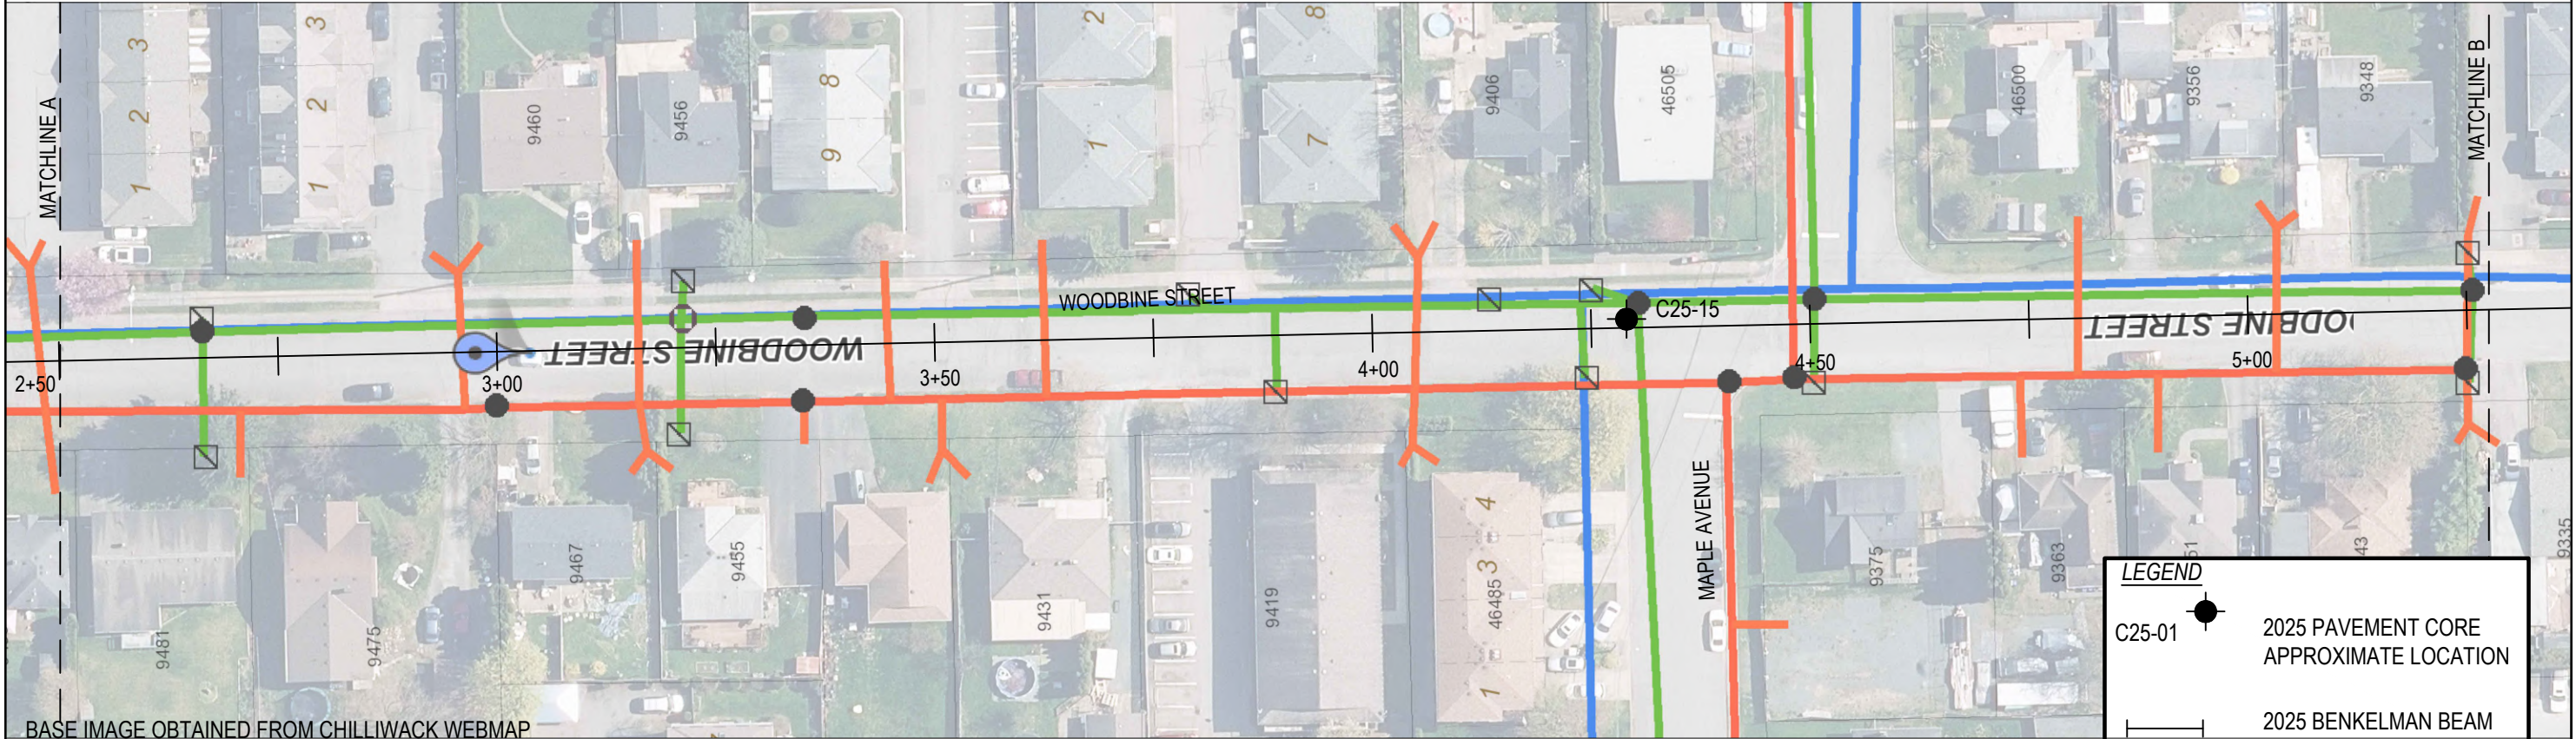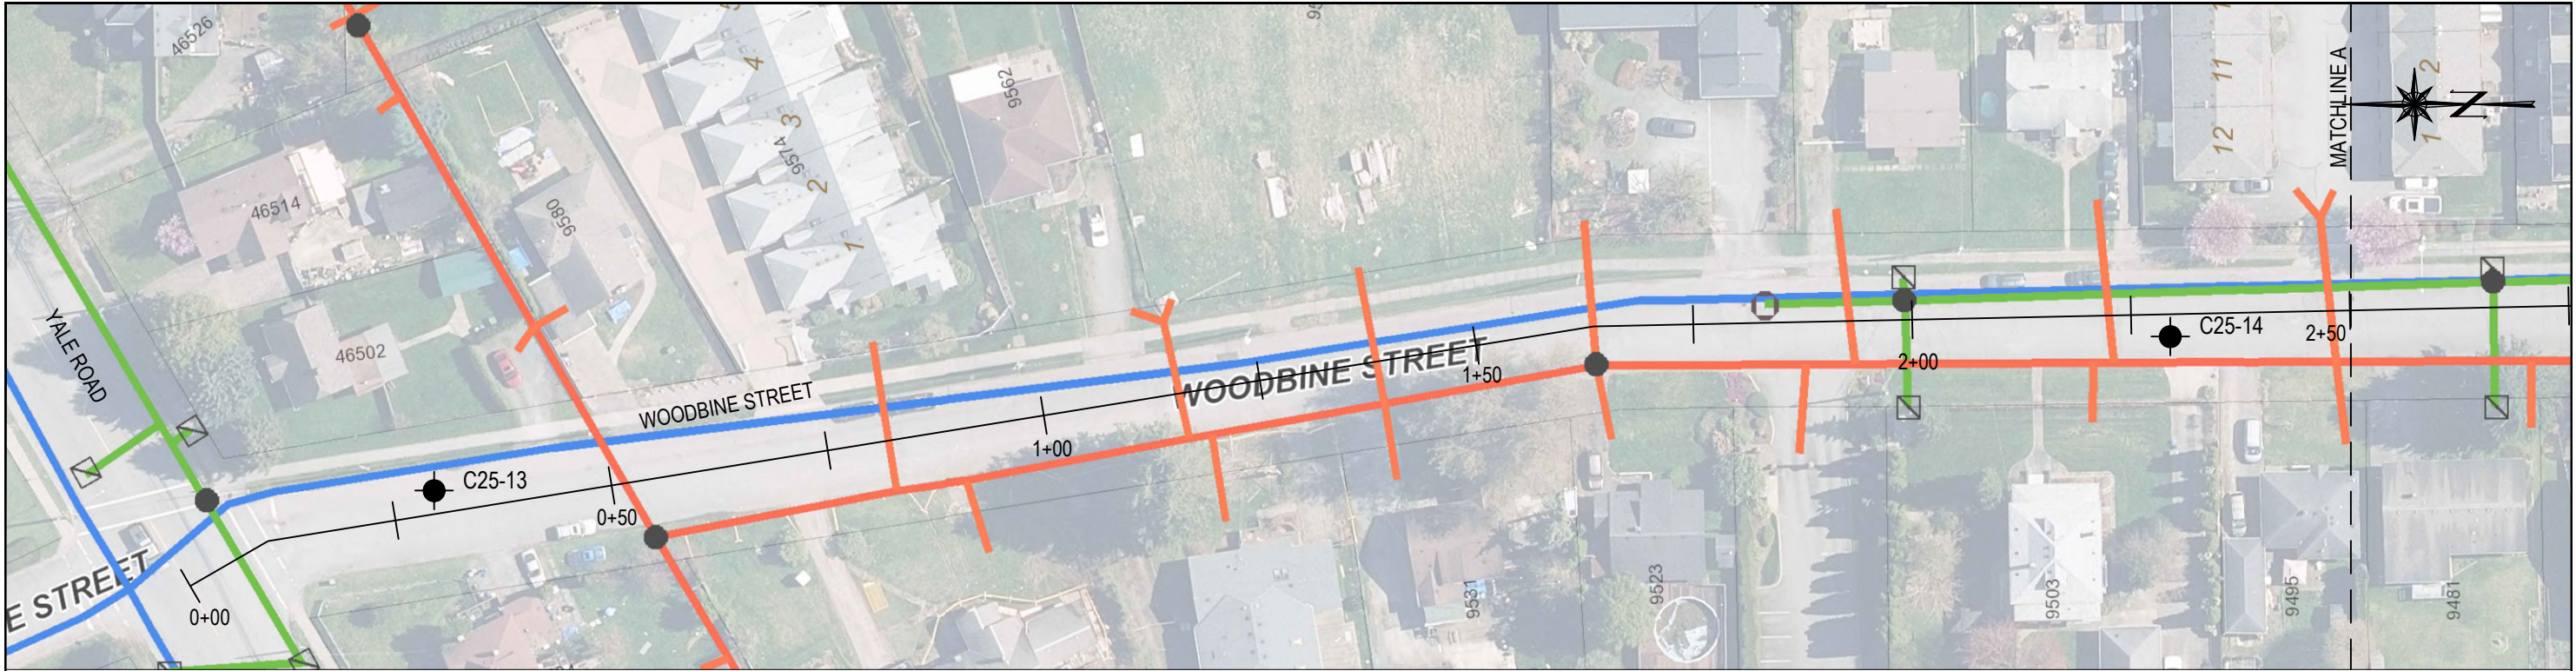

Rev.	Description	Date

Client R.F Binnie & Associates Ltd.			
Project 2026 Chilliwack Paving Program Various Location, Chilliwack, BC			
Project no. 25-1302	Drawn DJ	Design SN	Checked SH

Title LOCATION PLAN SITE 3 - WOODBINE STREET		
Date December 18, 2025	Scale 1:750	Drawing no. 25-1302-08

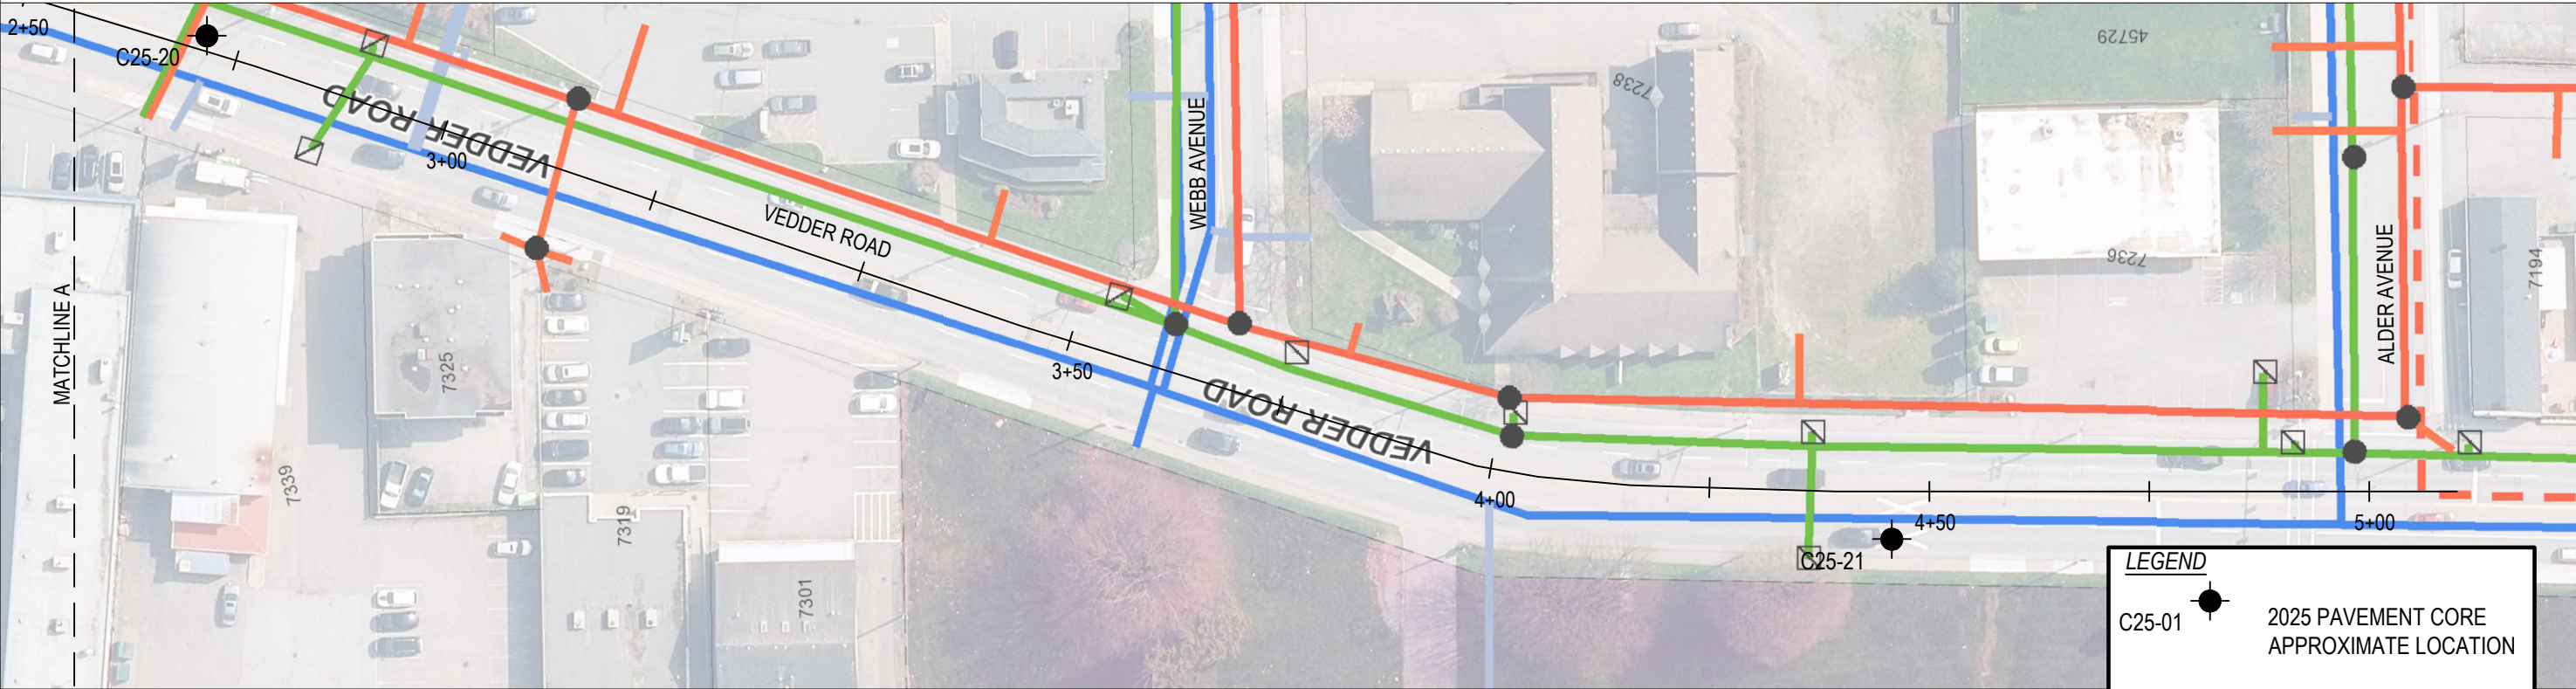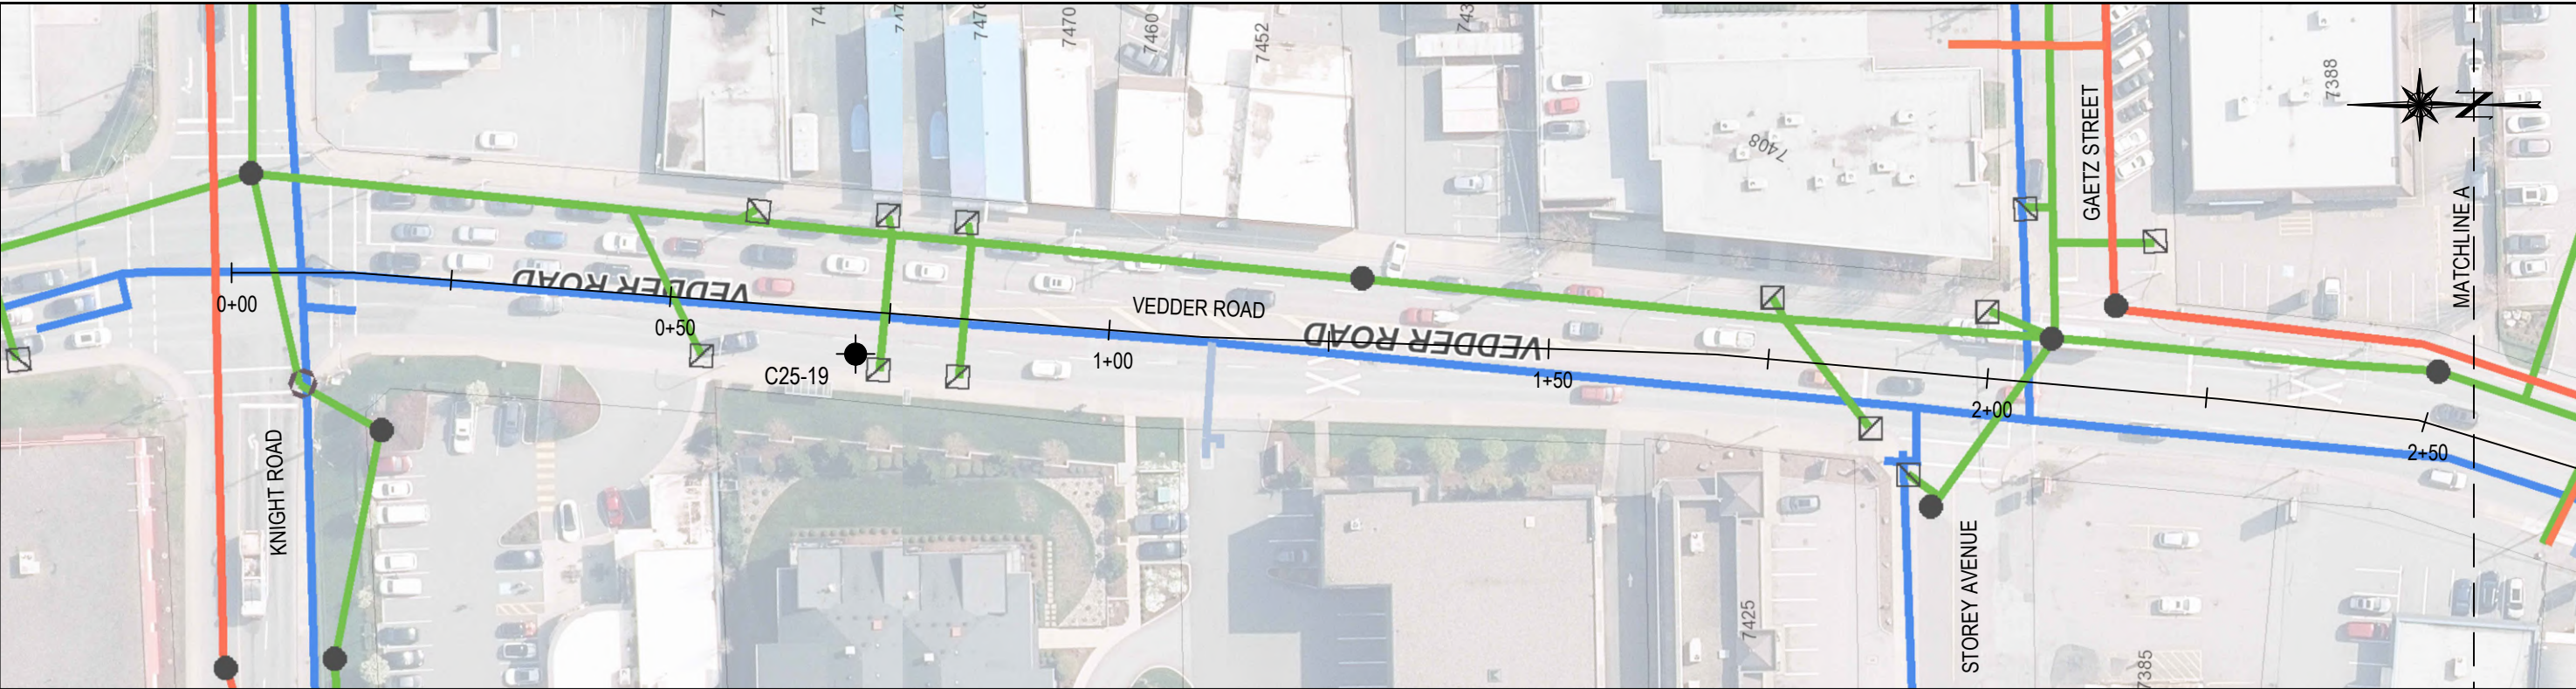

BASE IMAGE OBTAINED FROM CHILLIWACK WEBMAP

LEGEND

C25-01

2025 PAVEMENT CORE APPROXIMATE LOCATION

0+000

0+025

2025 BENKELMAN BEAM TEST STATION



Rev.	Description	Date

Client R.F Binnie & Associates Ltd.			
Project 2026 Chilliwack Paving Program Various Location, Chilliwack, BC			
Project no. 25-1302	Drawn DJ	Design SN	Checked SH

Title LOCATION PLAN SITE 5 - VEDDER ROAD		
Date December 18, 2025	Scale 1:750	Drawing no. 25-1302-11



BASE IMAGE OBTAINED FROM CHILLIWACK WEBMAP

LEGEND

C25-01

2025 PAVEMENT CORE
APPROXIMATE LOCATION

0+000

0+025

2025 BENKELMAN BEAM
TEST STATION



Rev.	Description	Date

Client R.F Binnie & Associates Ltd.			
Project 2026 Chilliwack Paving Program Various Location, Chilliwack, BC			
Project no.	Drawn	Design	Checked
25-1302	DJ	SN	SH

Title LOCATION PLAN SITE 6 - GIESBRECHT ROAD		
Date December 18, 2025	Scale 1:750	Drawing no. 25-1302-12




LEGEND

C25-01  2025 PAVEMENT CORE
APPROXIMATE LOCATION

 2025 BENKELMAN BEAM
TEST STATION

0+000 0+025

[illegible]

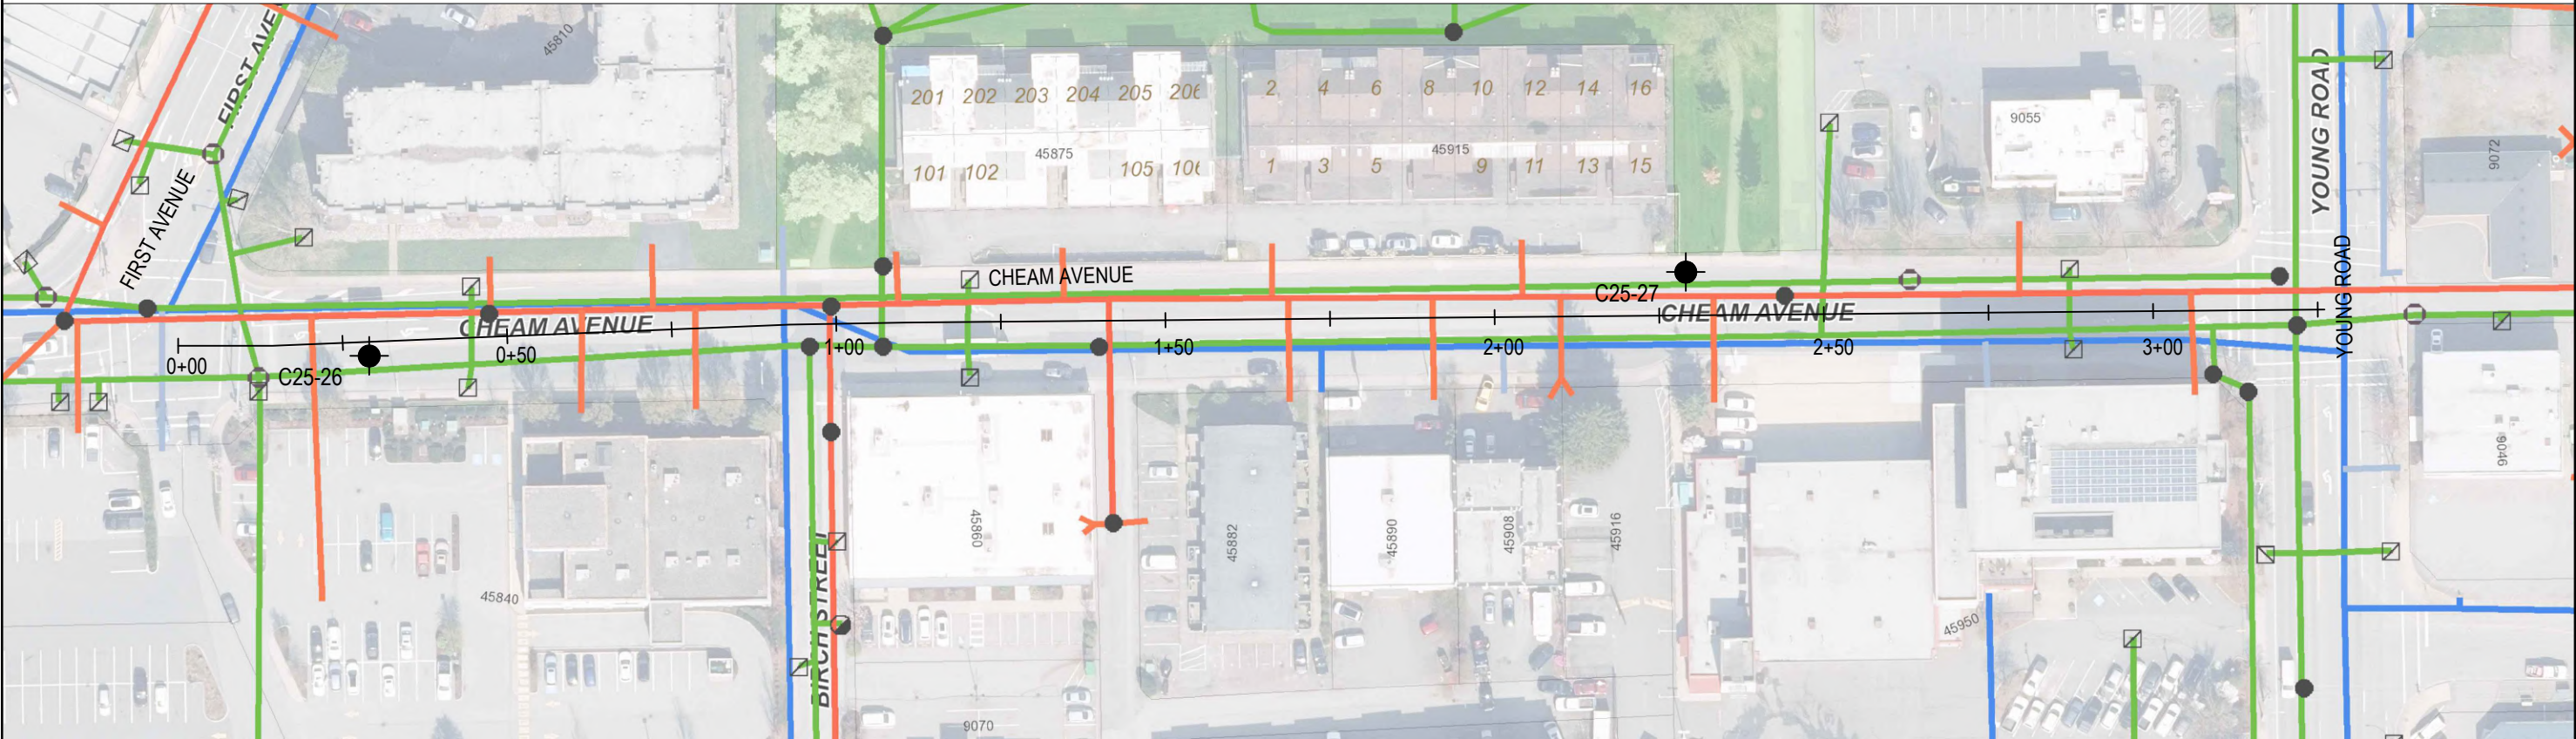


BASE IMAGE OBTAINED FROM CHILLIWACK WEBMAP

LEGEND

C25-01



2025 PAVEMENT CORE
APPROXIMATE LOCATION

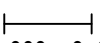

0+000 0+025


2025 BENKELMAN BEAM
TEST STATION



Rev.	Description	Date

Client R.F Binnie & Associates Ltd.			
Project 2026 Chilliwack Paving Program Various Location, Chilliwack, BC			
Project no. 25-1302	Drawn DJ	Design SN	Checked SH

Title LOCATION PLAN SITE 8 - CHEAM AVENUE		
Date January 9, 2025	Scale 1:1000	Drawing no. 25-1302-14

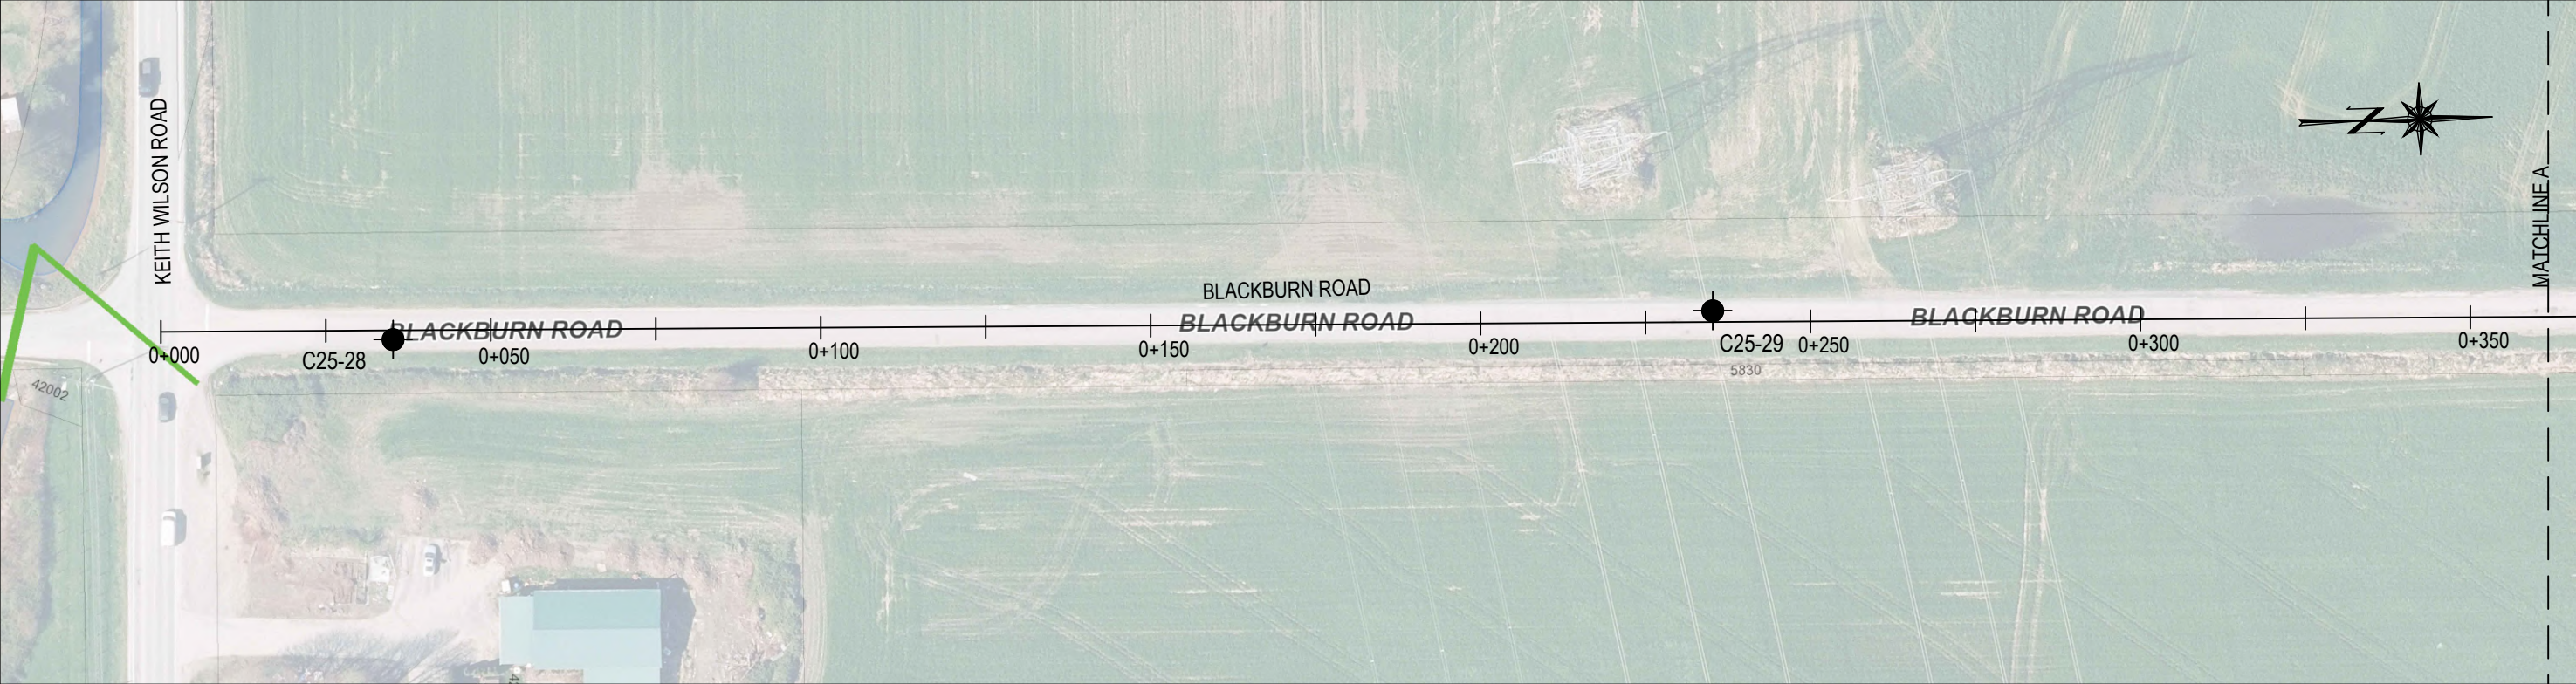

BASE IMAGE OBTAINED FROM CHILLIWACK WEBMAP

LEGEND

C25-01

2025 PAVEMENT CORE
APPROXIMATE LOCATION

0+000

0+025


2025 BENKELMAN BEAM
TEST STATION



Rev.	Description	Date

Client R.F Binnie & Associates Ltd.			
Project 2026 Chilliwack Paving Program Various Location, Chilliwack, BC			
Project no. 25-1302	Drawn DJ	Design SN	Checked SH

Title LOCATION PLAN SITE 9 - BLACKBURN ROAD		
Date January 9, 2025	Scale 1:1000	Drawing no. 25-1302-15

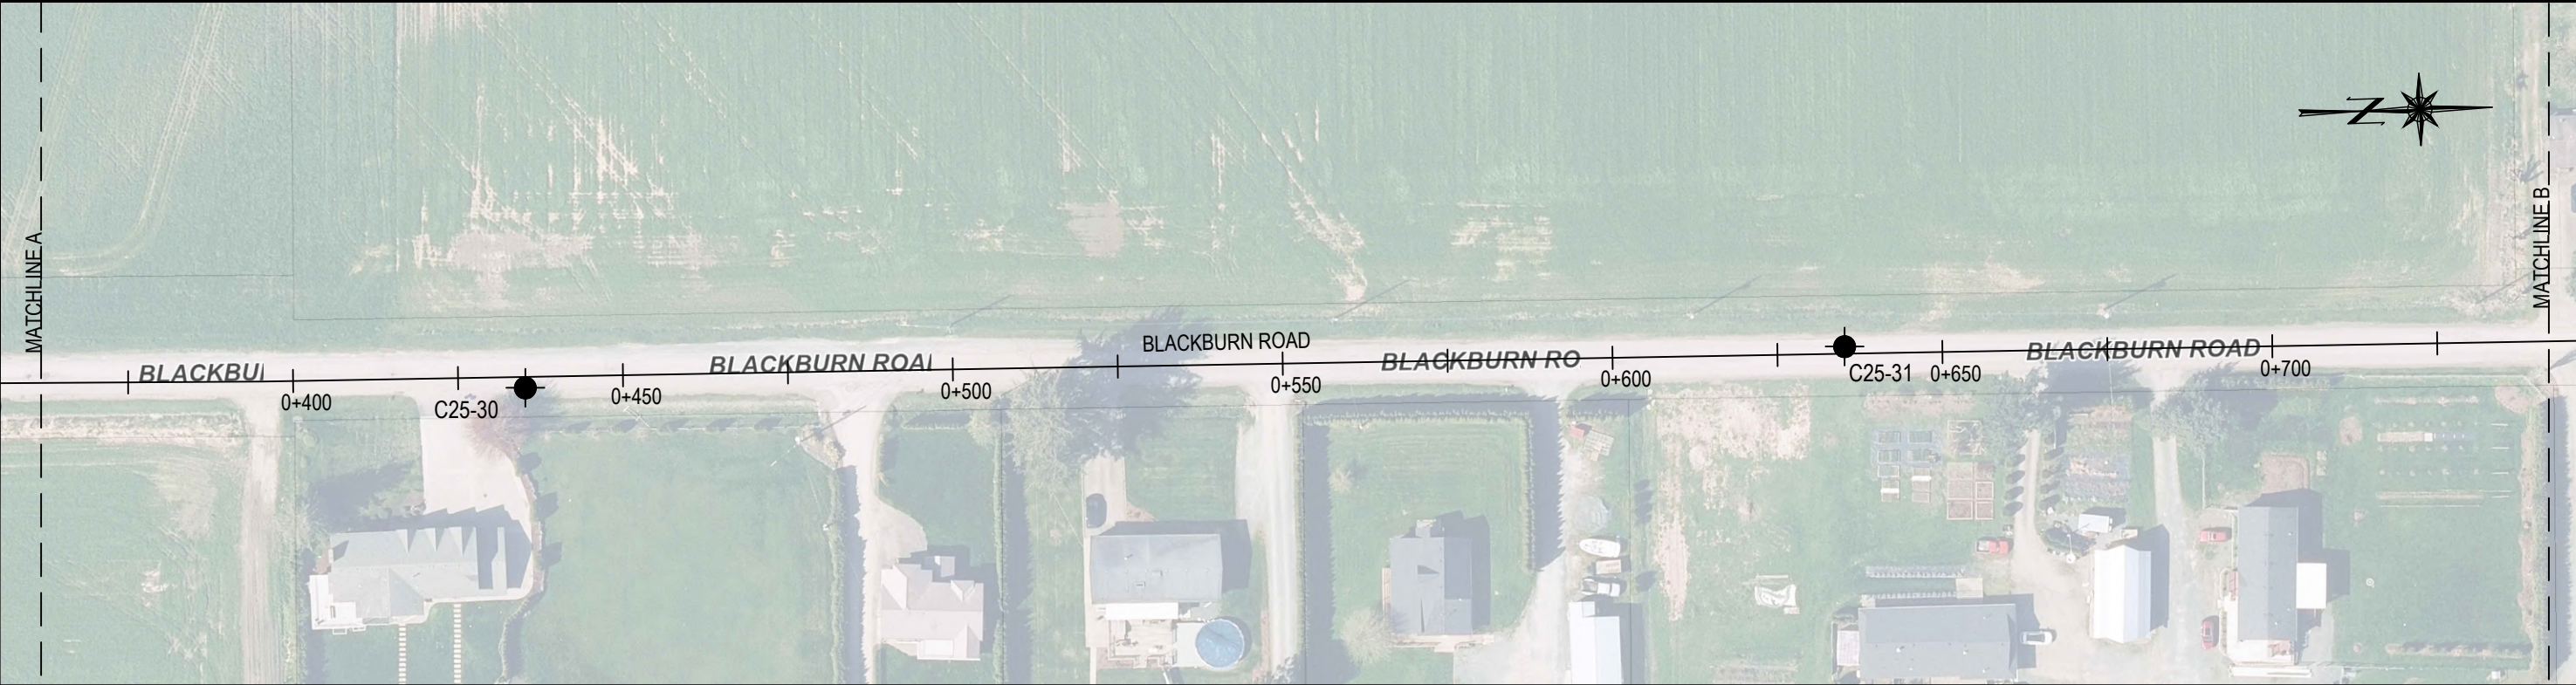


BASE IMAGE OBTAINED FROM CHILLIWACK WEBMAP

LEGEND

C25-01




2025 PAVEMENT CORE
APPROXIMATE LOCATION

 

2025 BENKELMAN BEAM
TEST STATION



Rev.	Description	Date	Client				Title		
			R.F Binnie & Associates Ltd.						
			Project						
			2026 Chilliwack Paving Program Various Location, Chilliwack, BC						
			Project no.	Drawn	Design	Checked	Date	Scale	Drawing no.
			25-1302	DJ	SN	SH	January 9, 2025	1:1000	25-1302-16

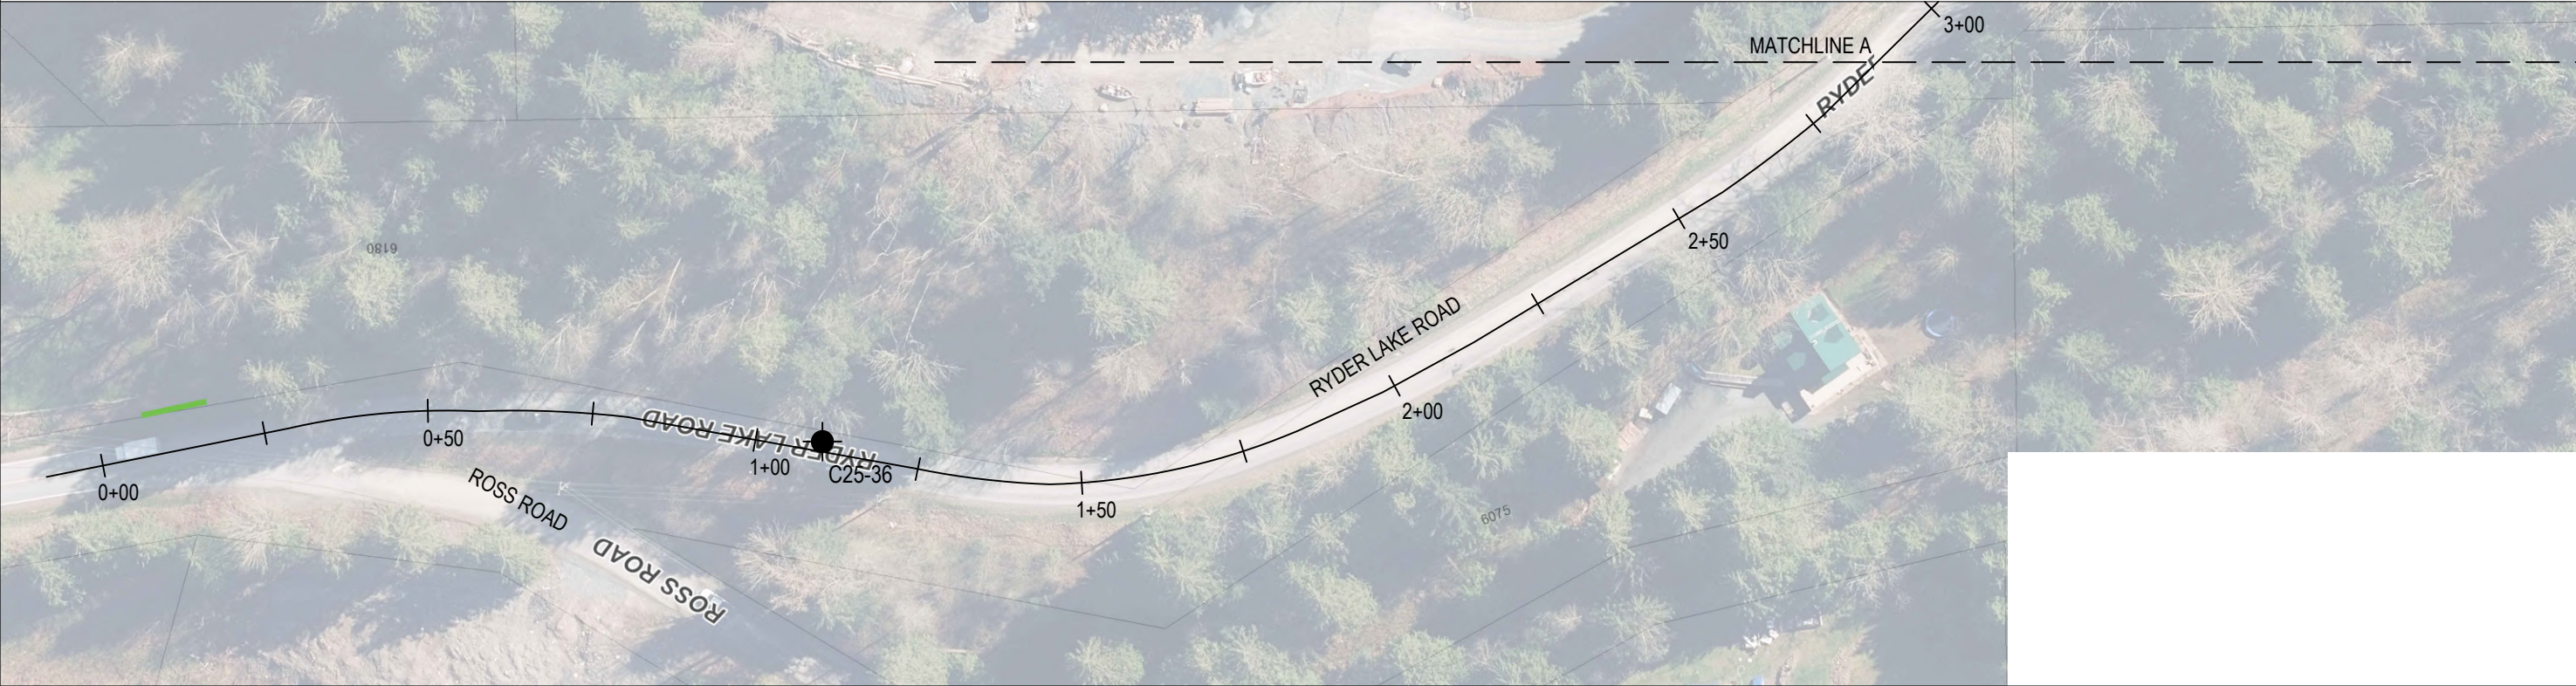

BASE IMAGE OBTAINED FROM CHILLIWACK WEBMAP

LEGEND

C25-01

2025 PAVEMENT CORE
APPROXIMATE LOCATION

2025 BENKELMAN BEAM
TEST STATION



Rev.	Description	Date

Client R.F Binnie & Associates Ltd.			
Project 2026 Chilliwack Paving Program Various Location, Chilliwack, BC			
Project no. 25-1302	Drawn DJ	Design SN	Checked SH

Title LOCATION PLAN SITE 10 - RYDER LAKE ROAD		
Date January 9, 2025	Scale 1:1000	Drawing no. 25-1302-18



Rev.	Description	Date

Client R.F Binnie & Associates Ltd.			
Project 2026 Chilliwack Paving Program Various Location, Chilliwack, BC			
Project no. 25-1302	Drawn DJ	Design SN	Checked SH

Title LOCATION PLAN SITE 10 - RYDER LAKE ROAD		
Date January 9, 2025	Scale 1:1000	Drawing no. 25-1302-19



BASE IMAGE OBTAINED FROM CHILLIWACK WEBMAP

LEGEND

C25-01

2025 PAVEMENT CORE
APPROXIMATE LOCATION

0+000 0+025

2025 BENKELMAN BEAM
TEST STATION



Rev.	Description	Date	Client				Title LOCATION PLAN SITE 10 - RYDER LAKE ROAD		
			Project						
			2026 Chilliwack Paving Program Various Location, Chilliwack, BC						
			Project no.	Drawn	Design	Checked	Date	Scale	Drawing no.
			25-1302	DJ	SN	SH	January 9, 2025	1:1000	25-1302-20



LEGEND

C25-01

2025 PAVEMENT CORE
APPROXIMATE LOCATION

0+000

0+025

2025 BENKELMAN BEAM
TEST STATION


BASE IMAGE OBTAINED FROM CHILLIWACK WEBMAP





Rev.	Description	Date

Client				Project			
R.F Binnie & Associates Ltd.				2026 Chilliwack Paving Program			
				Various Location, Chilliwack, BC			
Project no.		Drawn	Design	Checked			
25-1302		DJ	SN	SH			

Title			Date			Scale		Drawing no.	
LOCATION PLAN			December 18, 2025			1:750		25-1302-04	
SITE 2 - MCSWEEN ROAD									

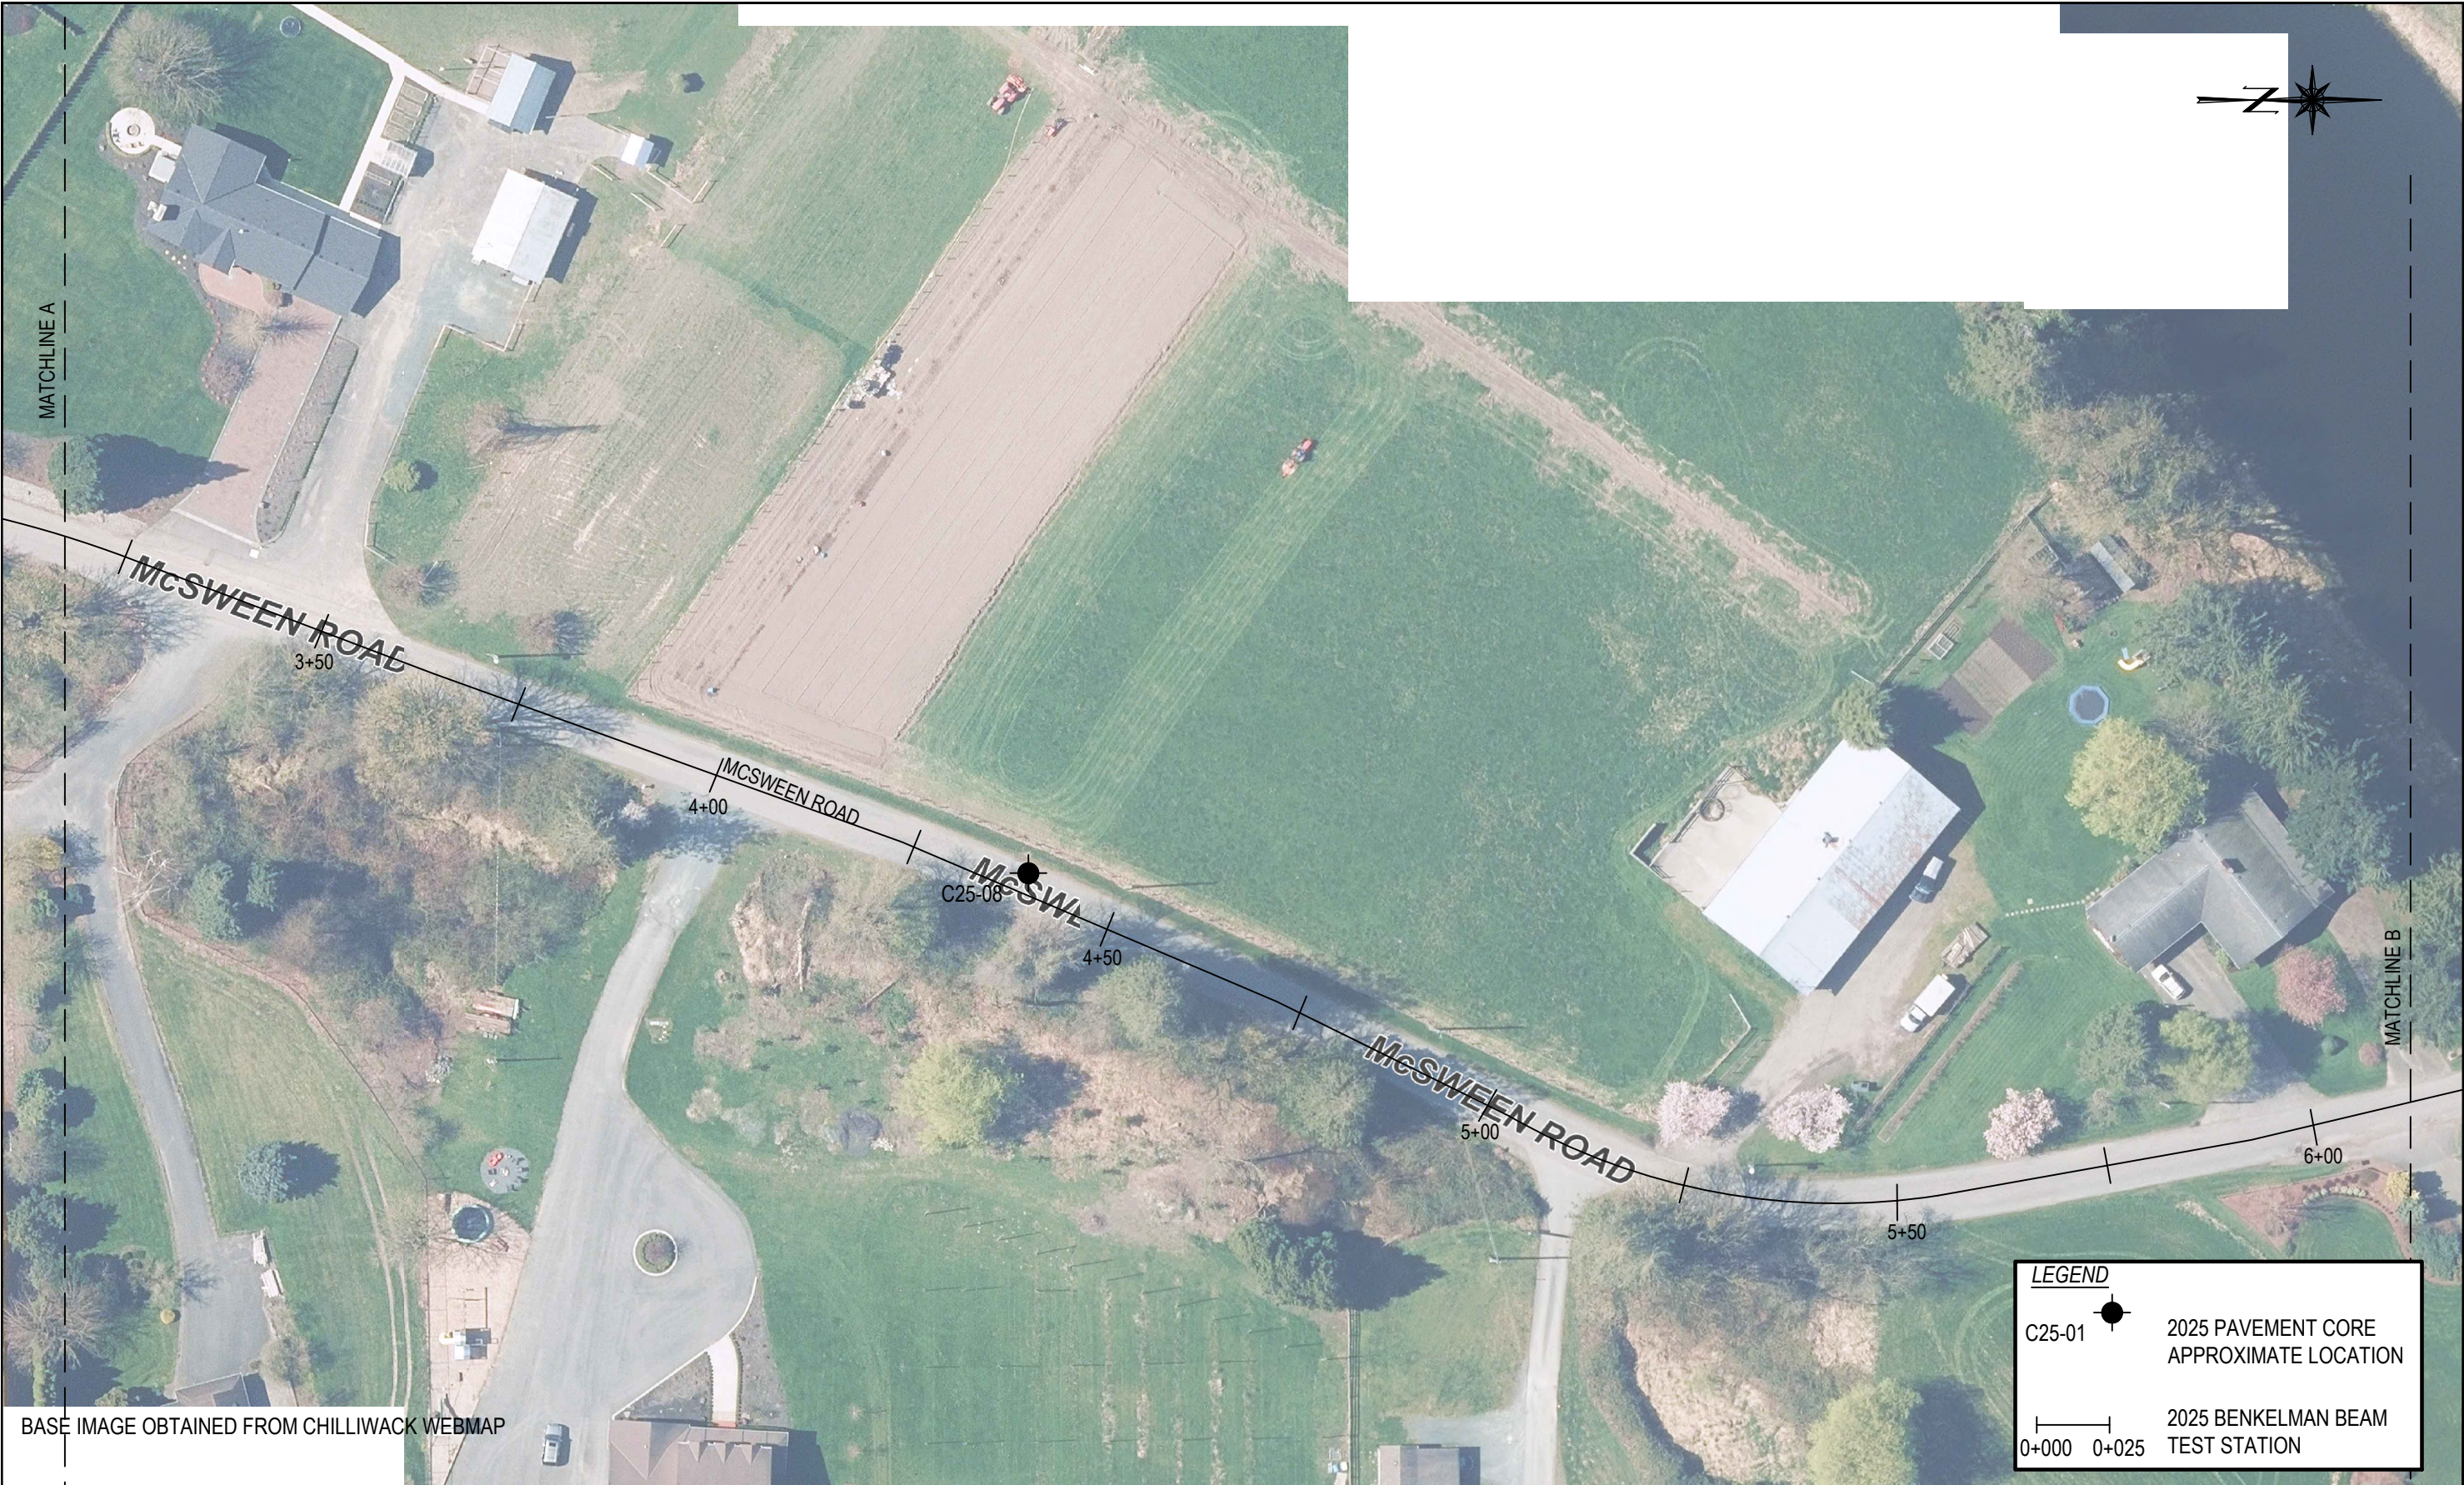


Rev.	Description	Date	Client	Title		
			R.F Binnie & Associates Ltd.	LOCATION PLAN SITE 2 - MCSWEEN ROAD		
			2026 Chilliwack Paving Program Various Location, Chilliwack, BC			
			Project no. 25-1302	Drawn DJ	Design SN	Checked SH
				Date December 18, 2025	Scale 1:750	Drawing no. 25-1302-05

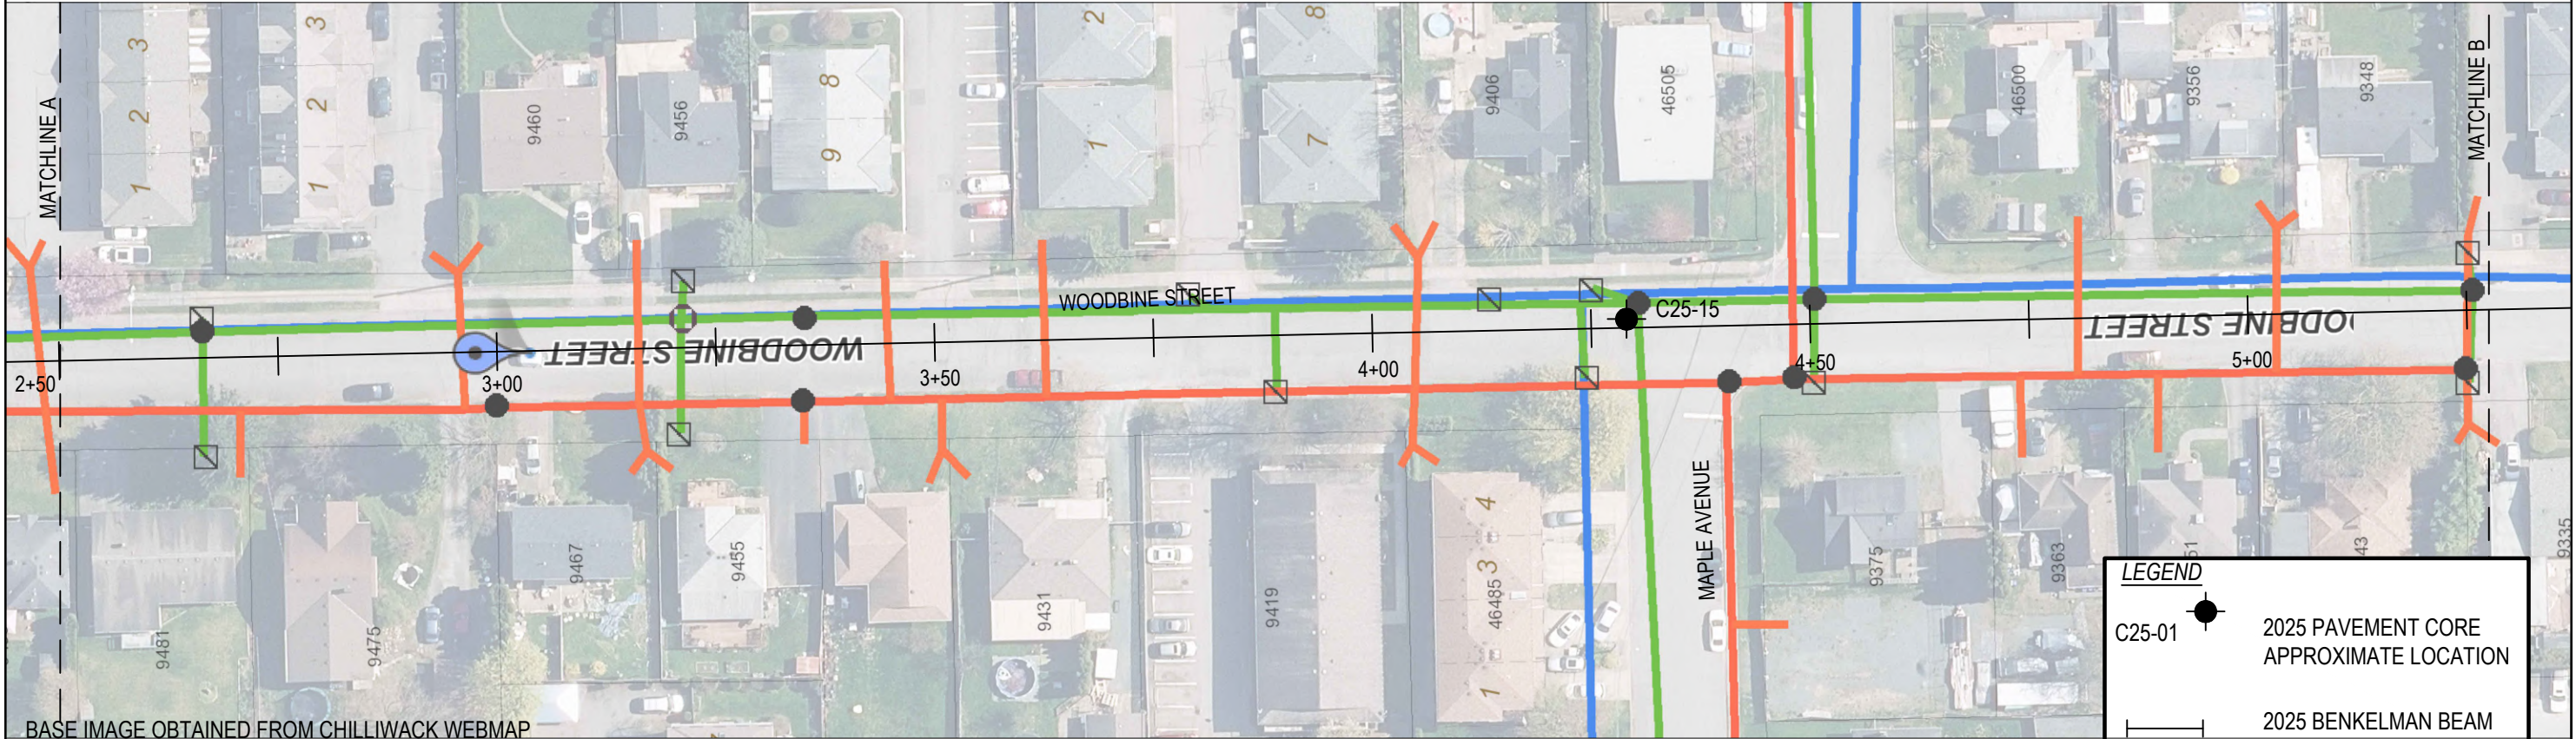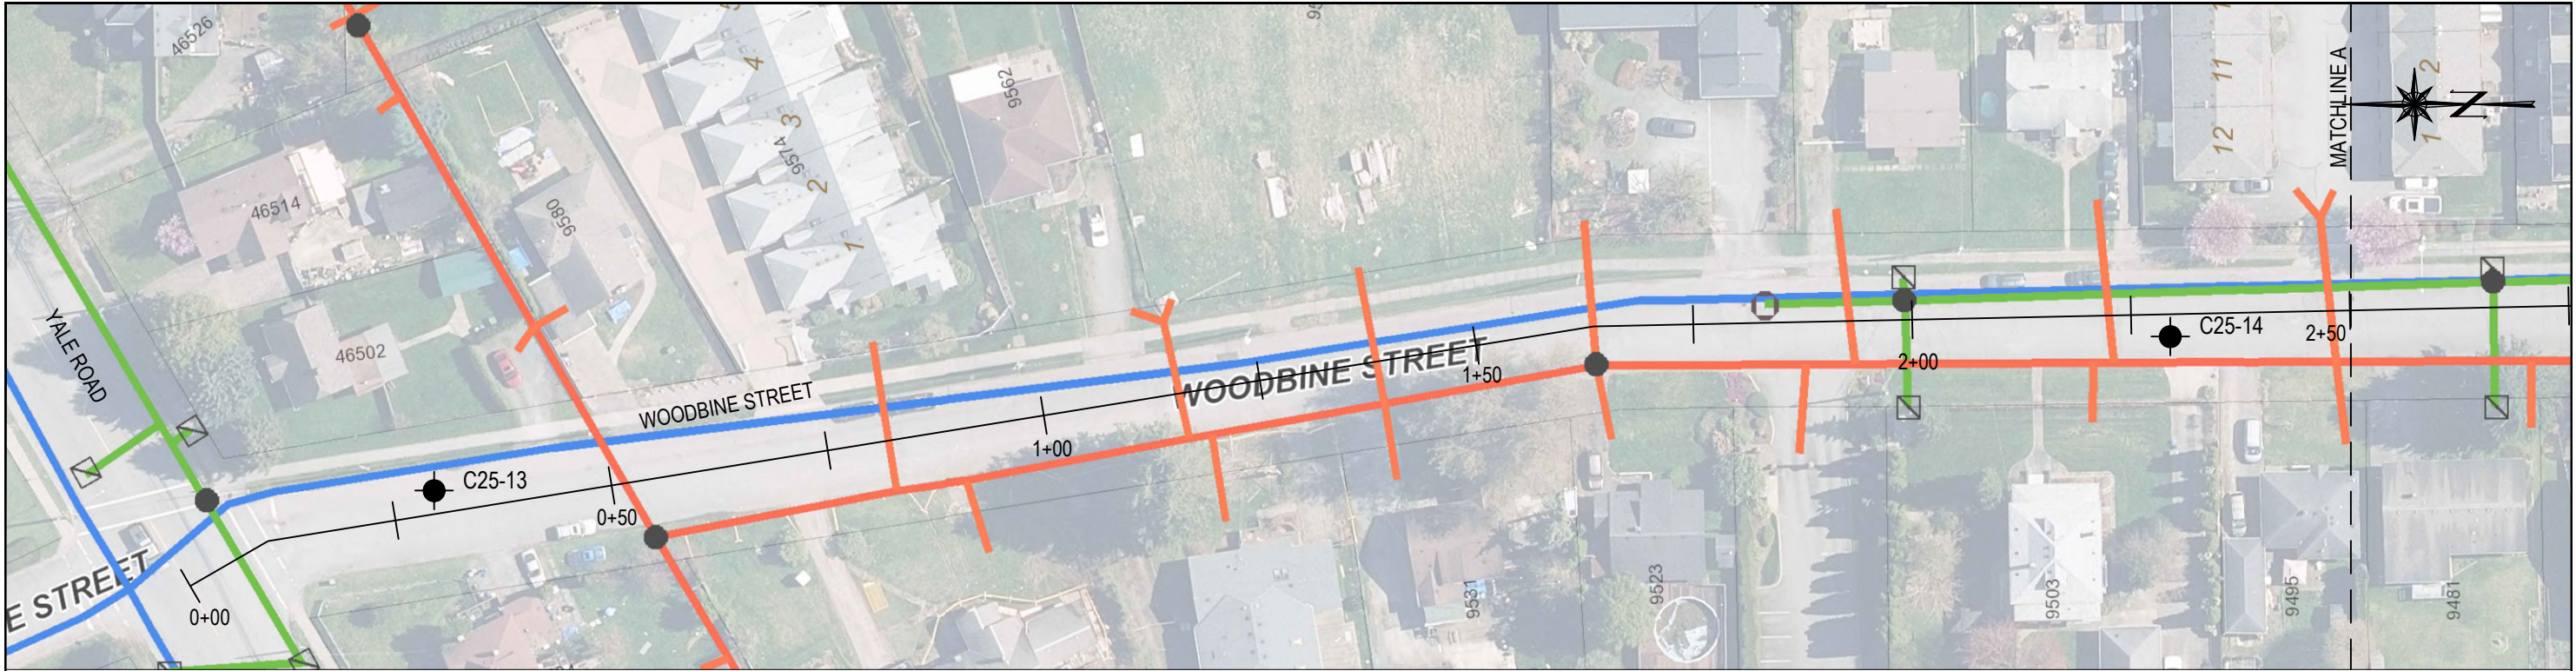

Rev.	Description	Date

Client	R.F Binnie & Associates Ltd.			
Project	2026 Chilliwack Paving Program Various Location, Chilliwack, BC			
Project no.	25-1302	Drawn	DJ	Design
			SN	Checked
			SH	

Title			LOCATION PLAN SITE 3 - WOODBINE STREET		
Date	December 18, 2025	Scale	1:750	Drawing no.	25-1302-08

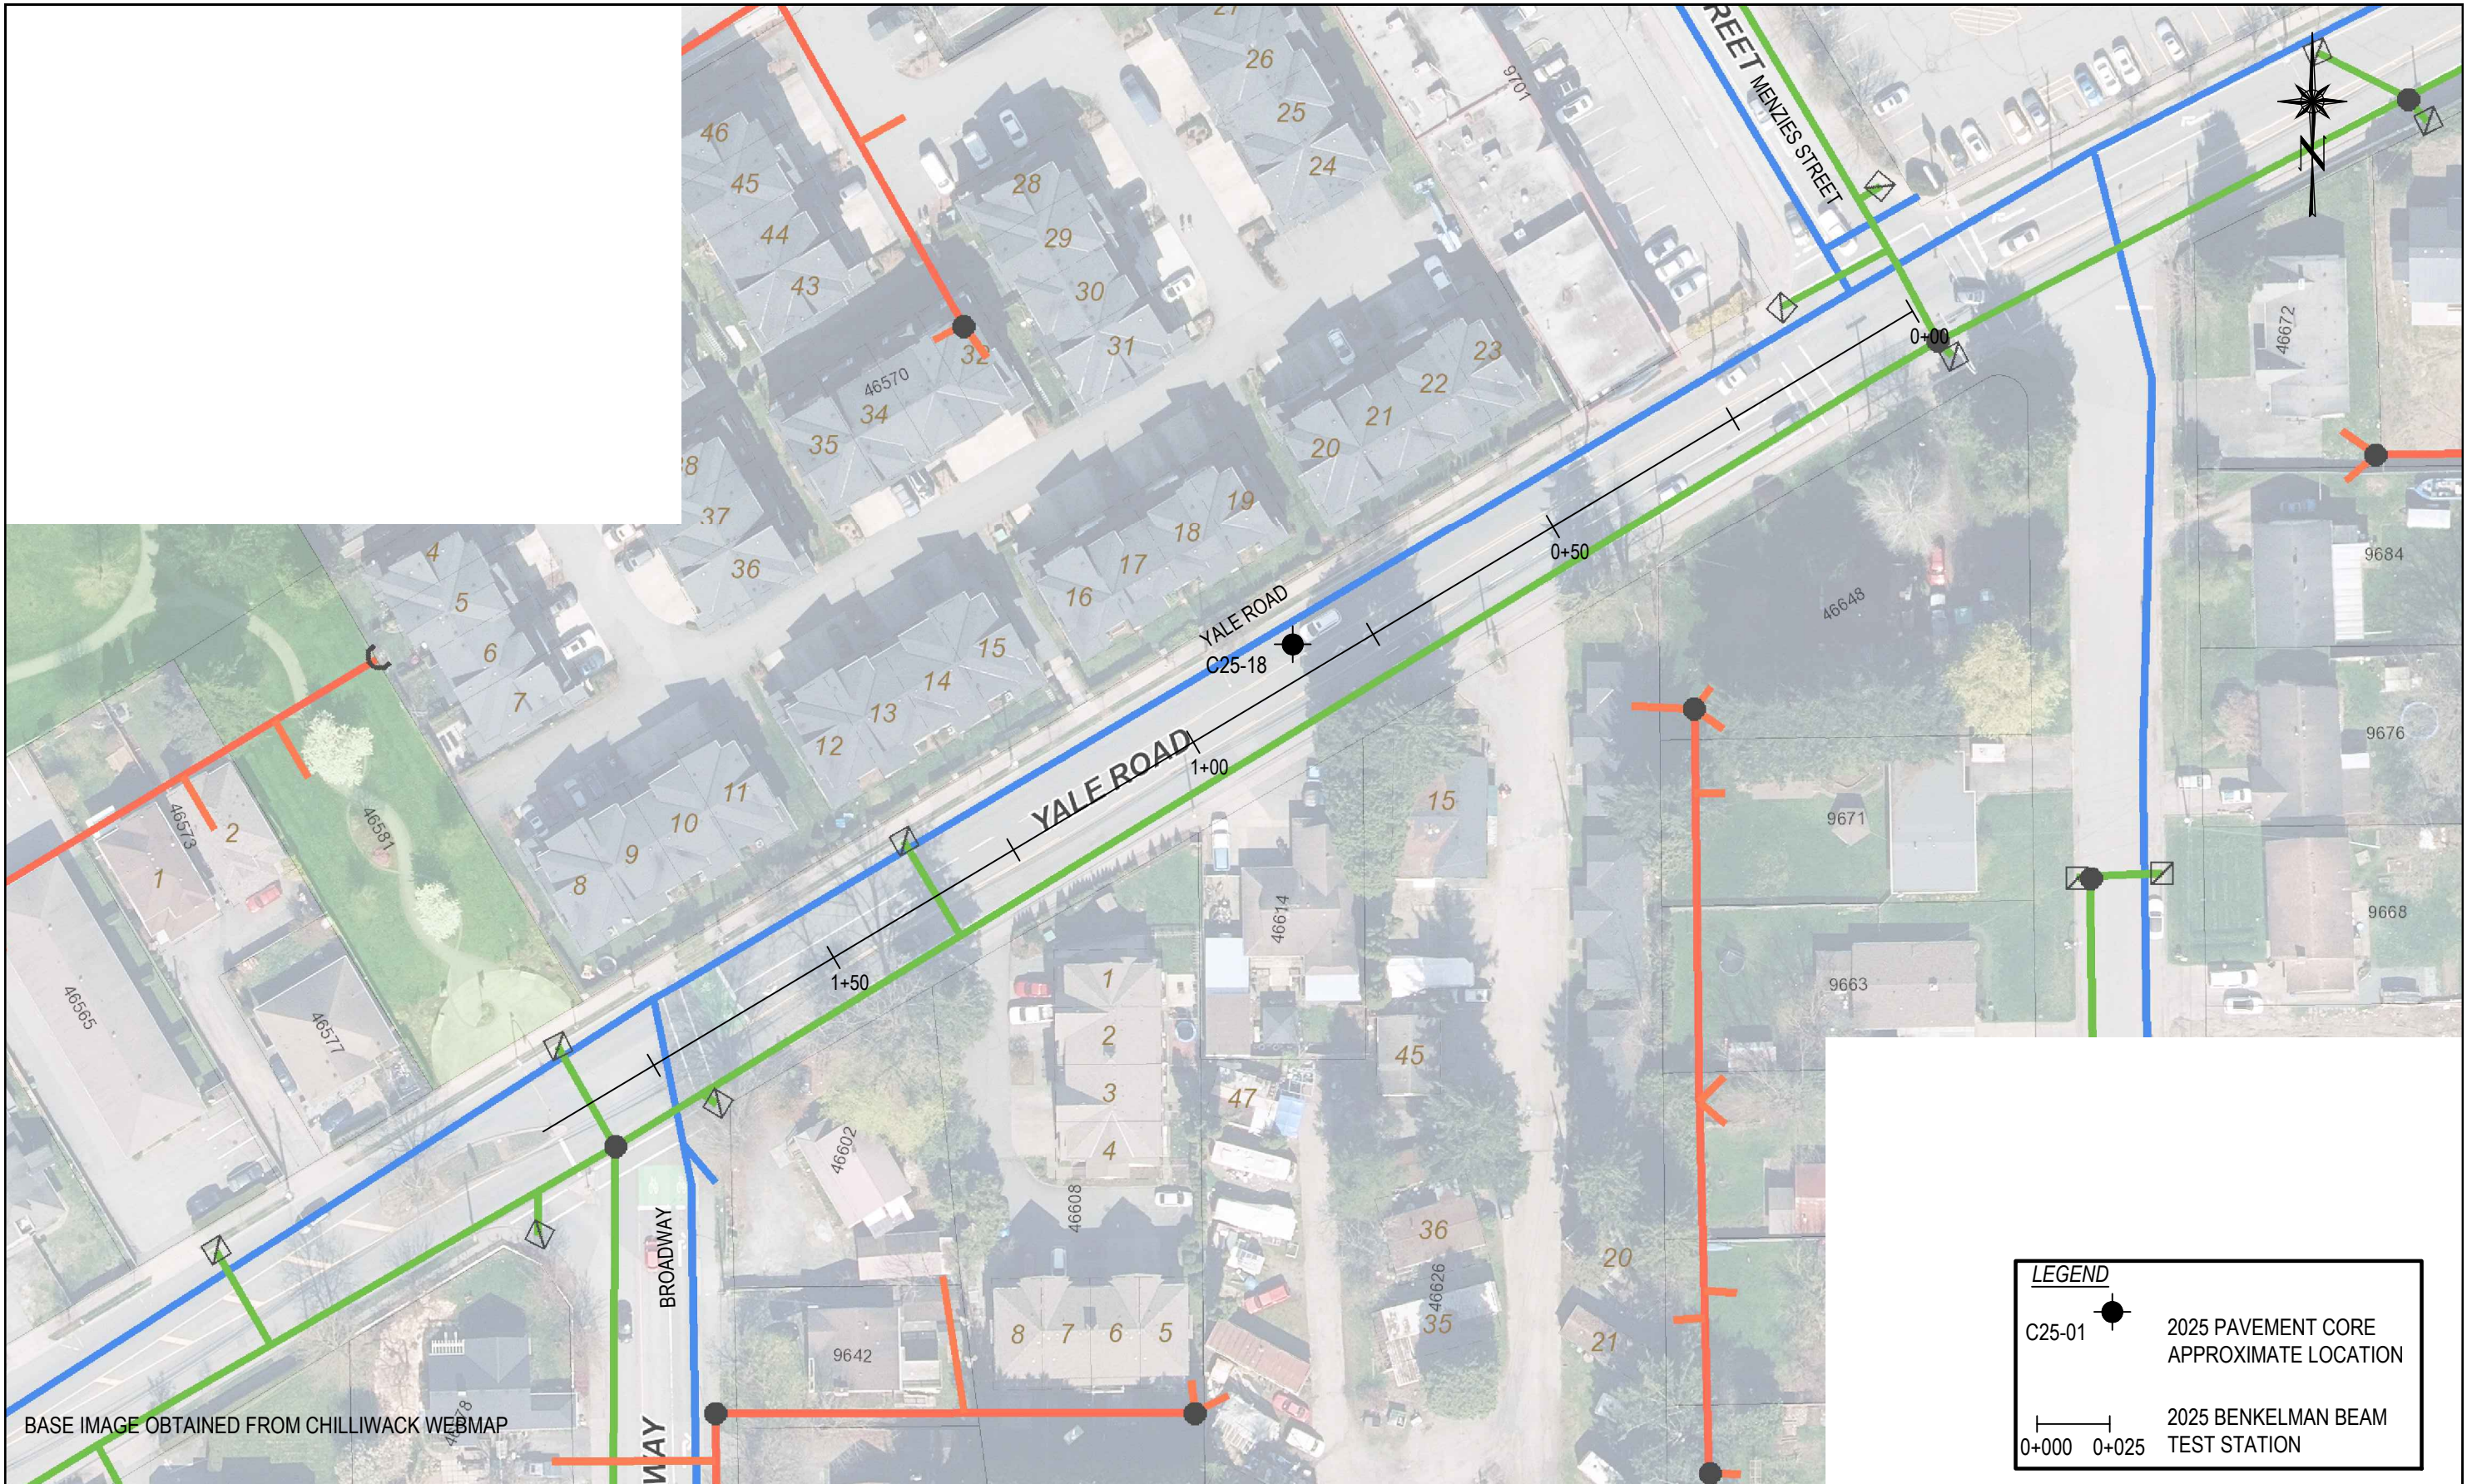

LEGEND

C25-01

2025 PAVEMENT CORE
APPROXIMATE LOCATION

0+000

0+025



2025 BENKELMAN BEAM
TEST STATION



Rev.	Description	Date

Client R.F Binnie & Associates Ltd.			
Project 2026 Chilliwack Paving Program Various Location, Chilliwack, BC			
Project no.	Drawn	Design	Checked
25-1302	DJ	SN	SH

Title LOCATION PLAN SITE 4 - YALE ROAD		
Date December 18, 2025	Scale 1:750	Drawing no. 25-1302-10

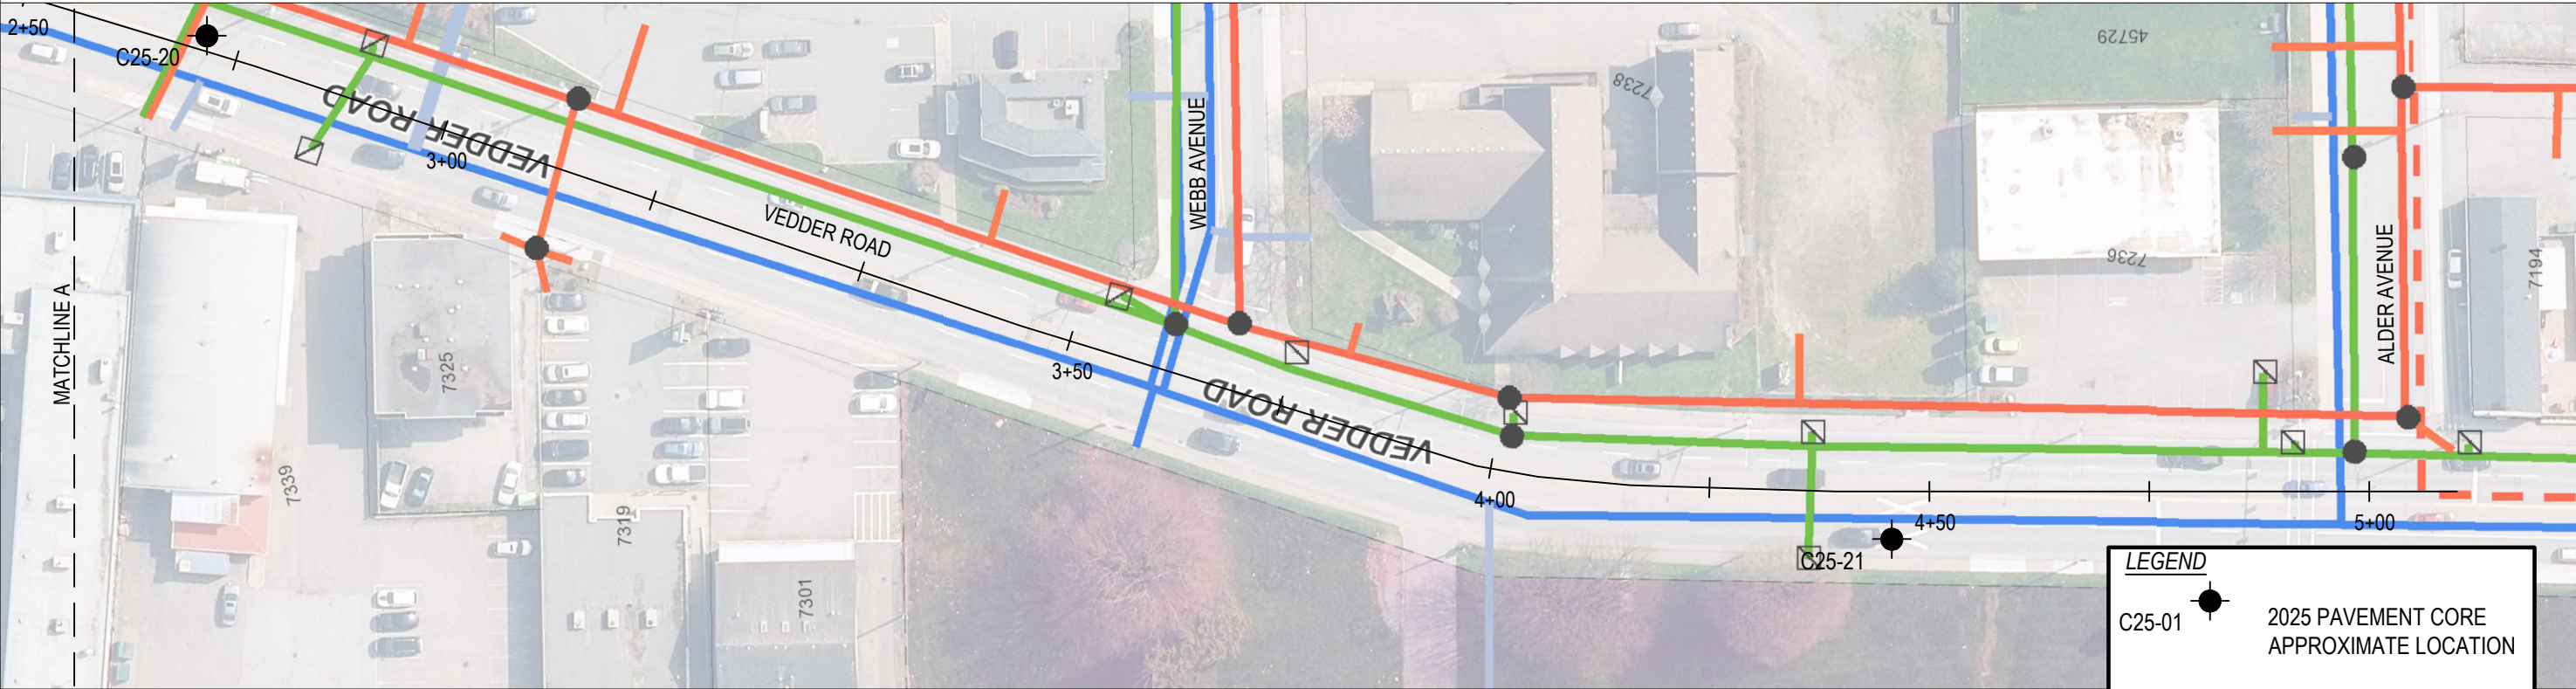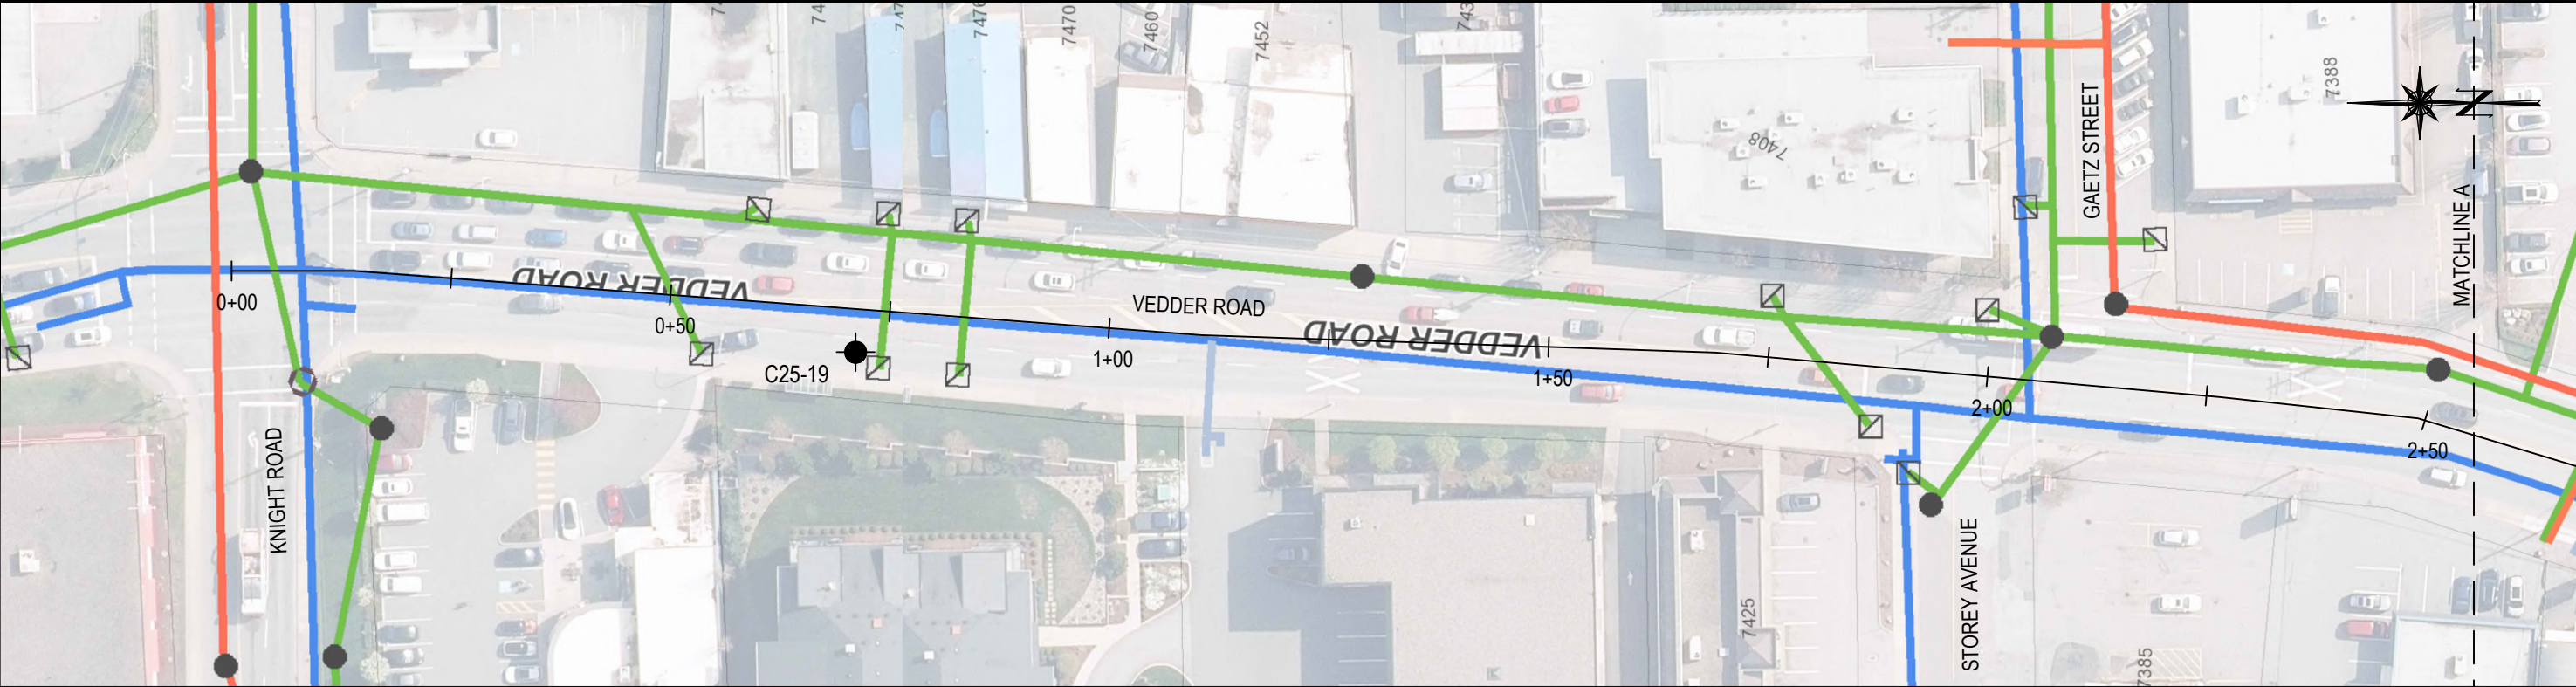

BASE IMAGE OBTAINED FROM CHILLIWACK WEBMAP

LEGEND

C25-01

2025 PAVEMENT CORE
APPROXIMATE LOCATION

0+000

0+025

2025 BENKELMAN BEAM
TEST STATION



Rev.	Description	Date

Client R.F Binnie & Associates Ltd.			
Project 2026 Chilliwack Paving Program Various Location, Chilliwack, BC			
Project no. 25-1302	Drawn DJ	Design SN	Checked SH

Title LOCATION PLAN SITE 5 - VEDDER ROAD		
Date December 18, 2025	Scale 1:750	Drawing no. 25-1302-11



BASE IMAGE OBTAINED FROM CHILLIWACK WEBMAP

LEGEND

C25-01

2025 PAVEMENT CORE
APPROXIMATE LOCATION

0+000

0+025

2025 BENKELMAN BEAM
TEST STATION



Rev.	Description	Date

Client R.F Binnie & Associates Ltd.			
Project 2026 Chilliwack Paving Program Various Location, Chilliwack, BC			
Project no.	Drawn	Design	Checked
25-1302	DJ	SN	SH

Title LOCATION PLAN SITE 6 - GIESBRECHT ROAD		
Date December 18, 2025	Scale 1:750	Drawing no. 25-1302-12



BASE IMAGE OBTAINED FROM CHILLIWACK WEBMAP


LEGEND

C25-01

2025 PAVEMENT CORE
APPROXIMATE LOCATION

2025 BENKELMAN BEAM
TEST STATION

	Rev.	Description	Date	Client R.F Binnie & Associates Ltd.				Title LOCATION PLAN SITE 6 - GIESBRECHT ROAD			
				Project 2026 Chilliwack Paving Program Various Location, Chilliwack, BC							
				Project no. 25-1302		Drawn DJ	Design SN	Checked SH	Date December 18, 2025	Scale 1:750	Drawing no. 25-1302-13

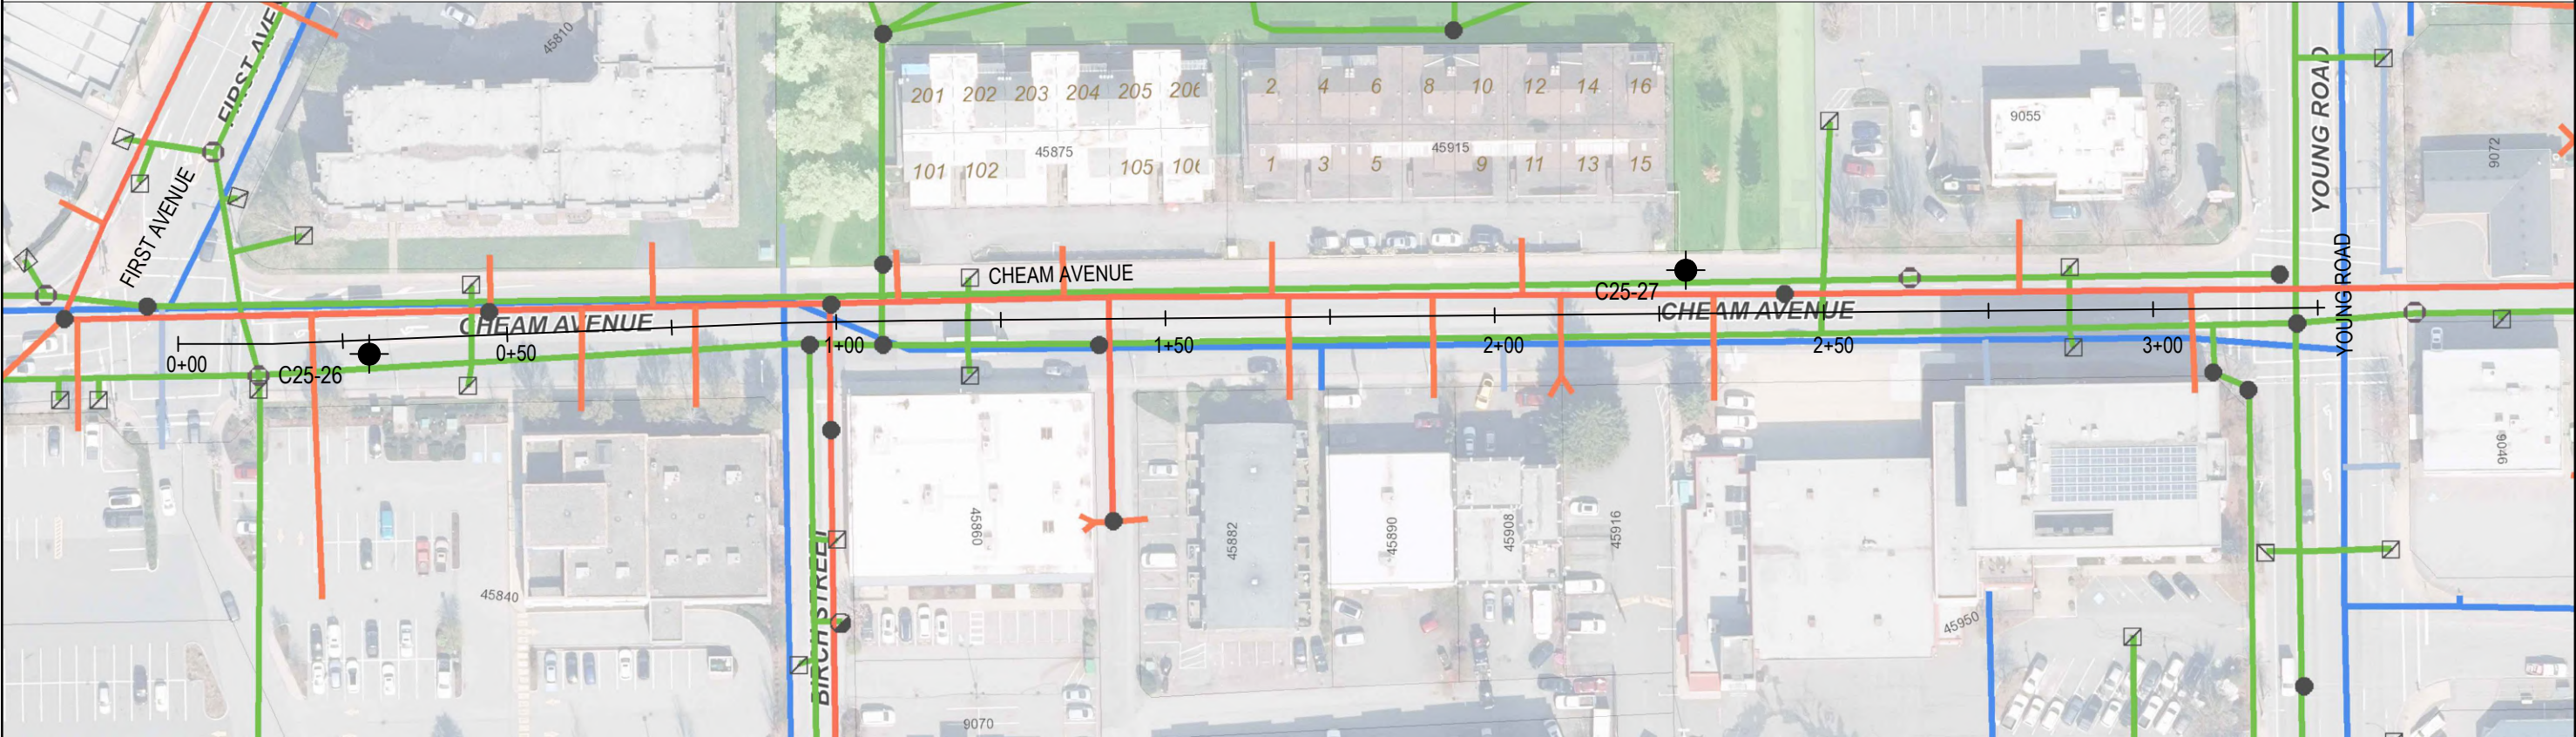

BASE IMAGE OBTAINED FROM CHILLIWACK WEBMAP

LEGEND


C25-01

2025 PAVEMENT CORE
APPROXIMATE LOCATION

0+000 0+025

2025 BENKELMAN BEAM
TEST STATION

	Rev.	Description	Date	Client R.F Binnie & Associates Ltd.				Title LOCATION PLAN SITE 8 - CHEAM AVENUE		
				Project 2026 Chilliwack Paving Program Various Location, Chilliwack, BC						
				Project no.	Drawn	Design	Checked	Date	Scale	Drawing no.
				25-1302	DJ	SN	SH	January 9, 2025	1:1000	25-1302-14

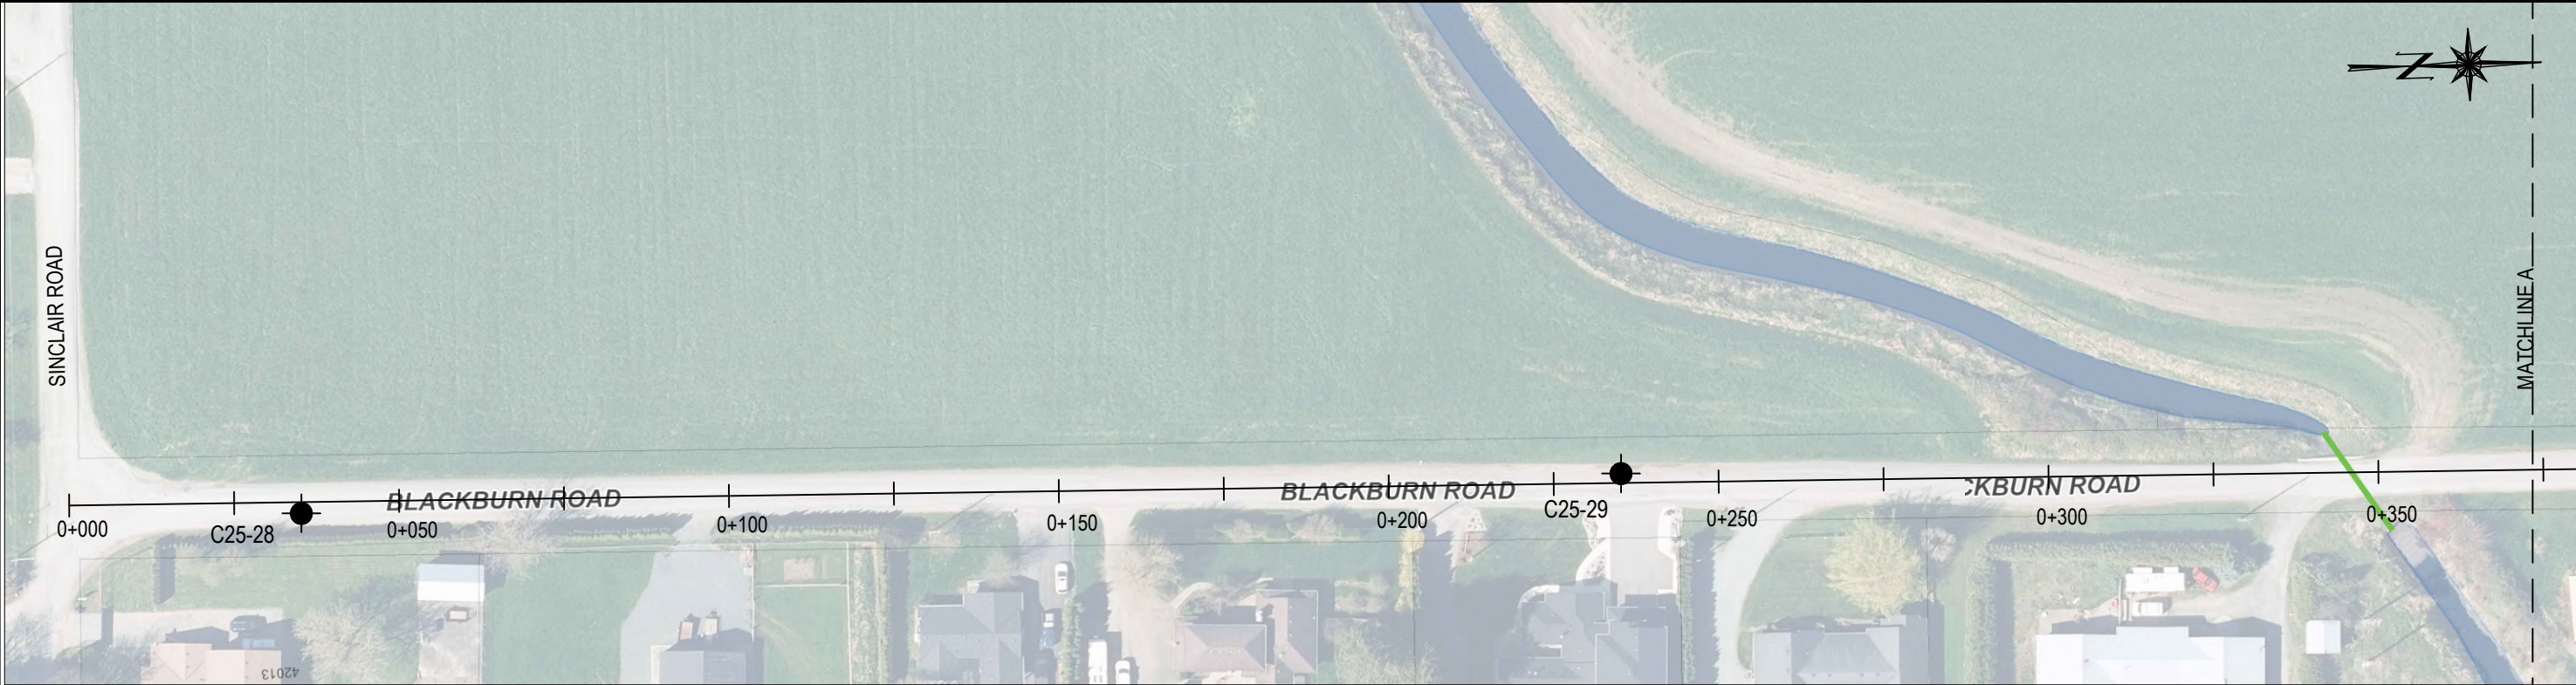

BASE IMAGE OBTAINED FROM CHILLIWACK WEBMAP

LEGEND

C25-01

2025 PAVEMENT CORE
APPROXIMATE LOCATION

0+000 0+025

2025 BENKELMAN BEAM
TEST STATION



Rev.	Description	Date

Client	R.F Binnie & Associates Ltd.			
Project	2026 Chilliwack Paving Program Various Location, Chilliwack, BC			
Project no.	25-1302	Drawn	DJ	Design
			SN	Checked
			SH	


Title			LOCATION PLAN SITE 9 - BLACKBURN ROAD		
Date	January 9, 2025	Scale	1:1000	Drawing no.	25-1302-15



BASE IMAGE OBTAINED FROM CHILLIWACK WEBMAP



Rev.	Description	Date	Client R.F Binnie & Associates Ltd.				Title LOCATION PLAN SITE 9 - BLACKBURN ROAD		
			Project 2026 Chilliwack Paving Program Various Location, Chilliwack, BC						
			Project no. 25-1302	Drawn DJ	Design SN	Checked SH	Date January 9, 2025	Scale 1:1000	Drawing no. 25-1302-17

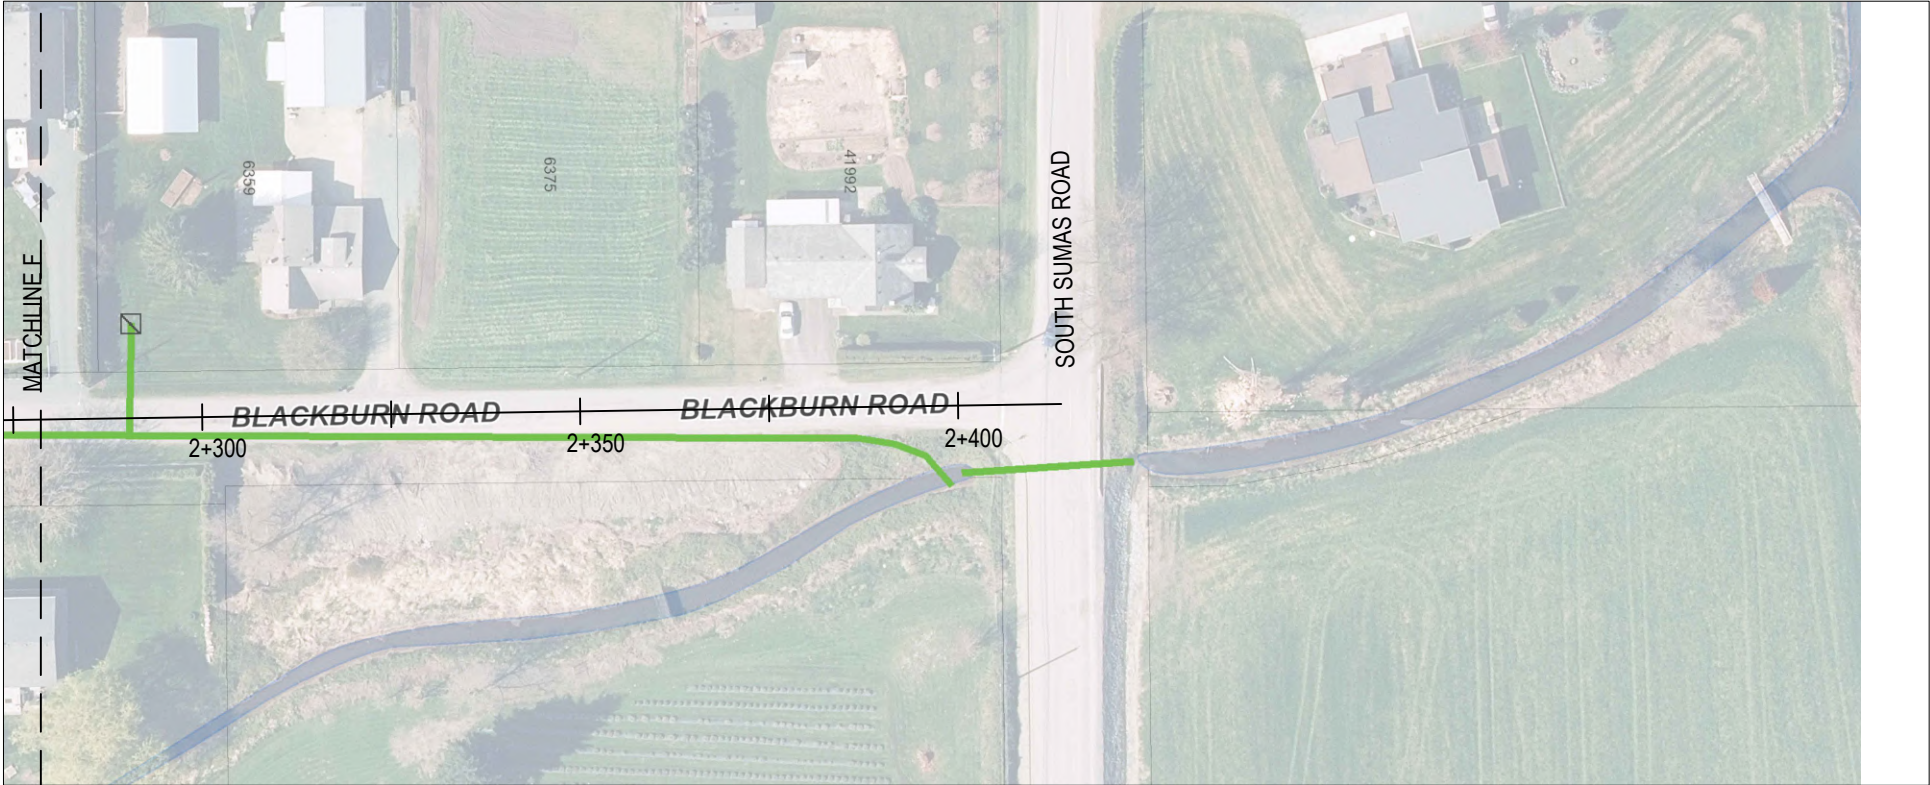

BASE IMAGE OBTAINED FROM CHILLIWACK WEBMAP

LEGEND

C25-01


2025 PAVEMENT CORE
APPROXIMATE LOCATION

0+000 0+025

2025 BENKELMAN BEAM
TEST STATION



Rev.	Description	Date	Client R.F Binnie & Associates Ltd.				Title LOCATION PLAN SITE 9 - BLACKBURN ROAD		
			Project 2026 Chilliwack Paving Program Various Location, Chilliwack, BC						
			Project no. 25-1302	Drawn DJ	Design SN	Checked SH	Date January 9, 2025	Scale 1:1000	Drawing no. 25-1302-18

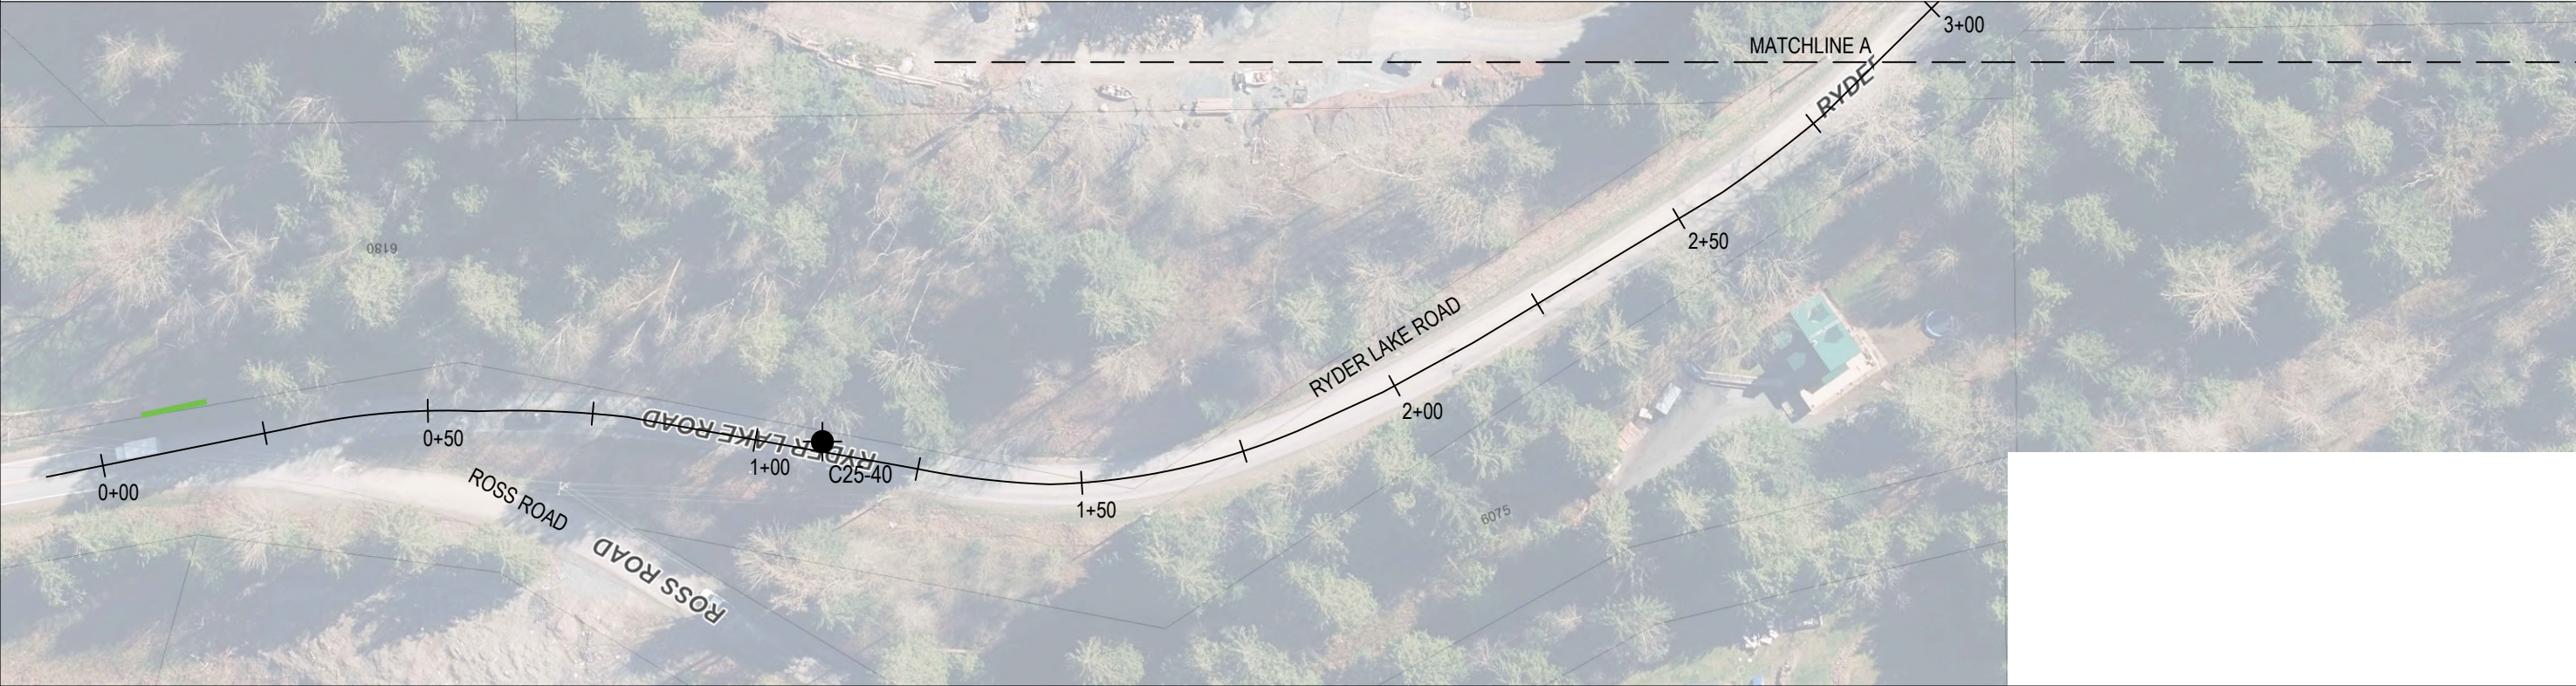

BASE IMAGE OBTAINED FROM CHILLIWACK WEBMAP

LEGEND

C25-01

2025 PAVEMENT CORE
APPROXIMATE LOCATION

0+000 0+025

2025 BENKELMAN BEAM
TEST STATION



Rev.	Description	Date

Client R.F Binnie & Associates Ltd.			
Project 2026 Chilliwack Paving Program Various Location, Chilliwack, BC			
Project no. 25-1302	Drawn DJ	Design SN	Checked SH

Title LOCATION PLAN SITE 10 - RYDER LAKE ROAD		
Date January 9, 2025	Scale 1:1000	Drawing no. 25-1302-19



LEGEND

C25-01

2025 PAVEMENT CORE
APPROXIMATE LOCATION

0+000 0+025

2025 BENKELMAN BEAM
TEST STATION

Rev.	Description	Date

Client R.F Binnie & Associates Ltd.			
Project 2026 Chilliwack Paving Program Various Location, Chilliwack, BC			
Project no. 25-1302	Drawn DJ	Design SN	Checked SH

Title LOCATION PLAN SITE 10 - RYDER LAKE ROAD		
Date January 9, 2025	Scale 1:1000	Drawing no. 25-1302-20



BASE IMAGE OBTAINED FROM CHILLIWACK WEBMAP

LEGEND

C25-01

2025 PAVEMENT CORE
APPROXIMATE LOCATION

0+000 0+025

2025 BENKELMAN BEAM
TEST STATION



Rev.	Description	Date	Client				Title		
			R.F Binnie & Associates Ltd.						
			Project						
			2026 Chilliwack Paving Program				LOCATION PLAN SITE 10 - RYDER LAKE ROAD		
			Various Location, Chilliwack, BC						
			Project no.	Drawn	Design	Checked	Date	Scale	Drawing no.
			25-1302	DJ	SN	SH	January 9, 2025	1:1000	25-1302-21