



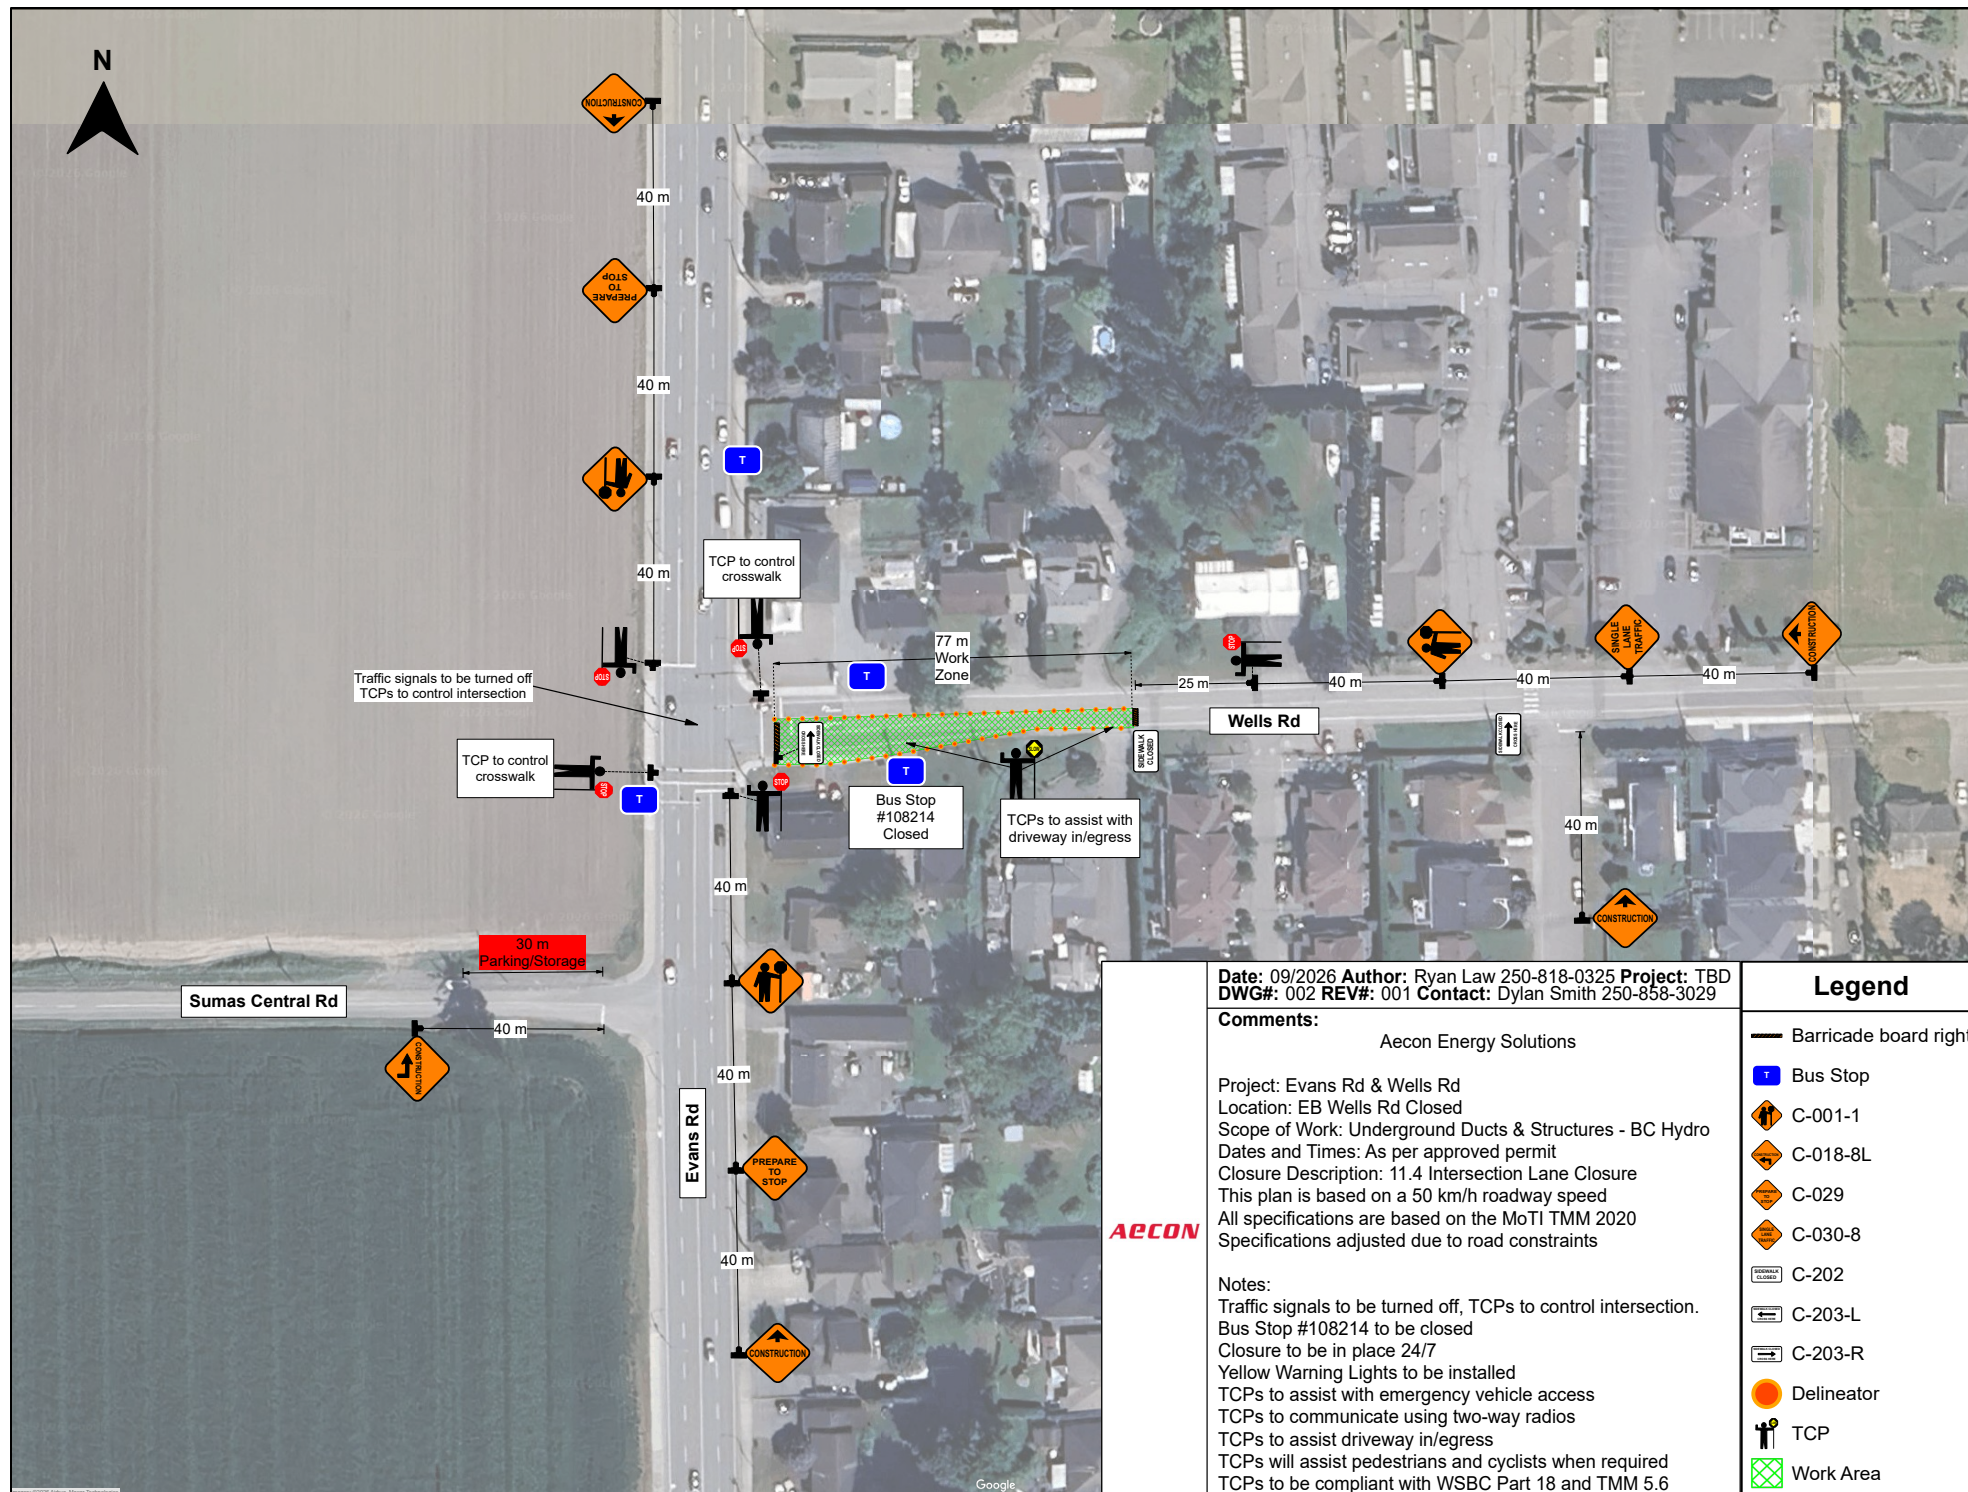

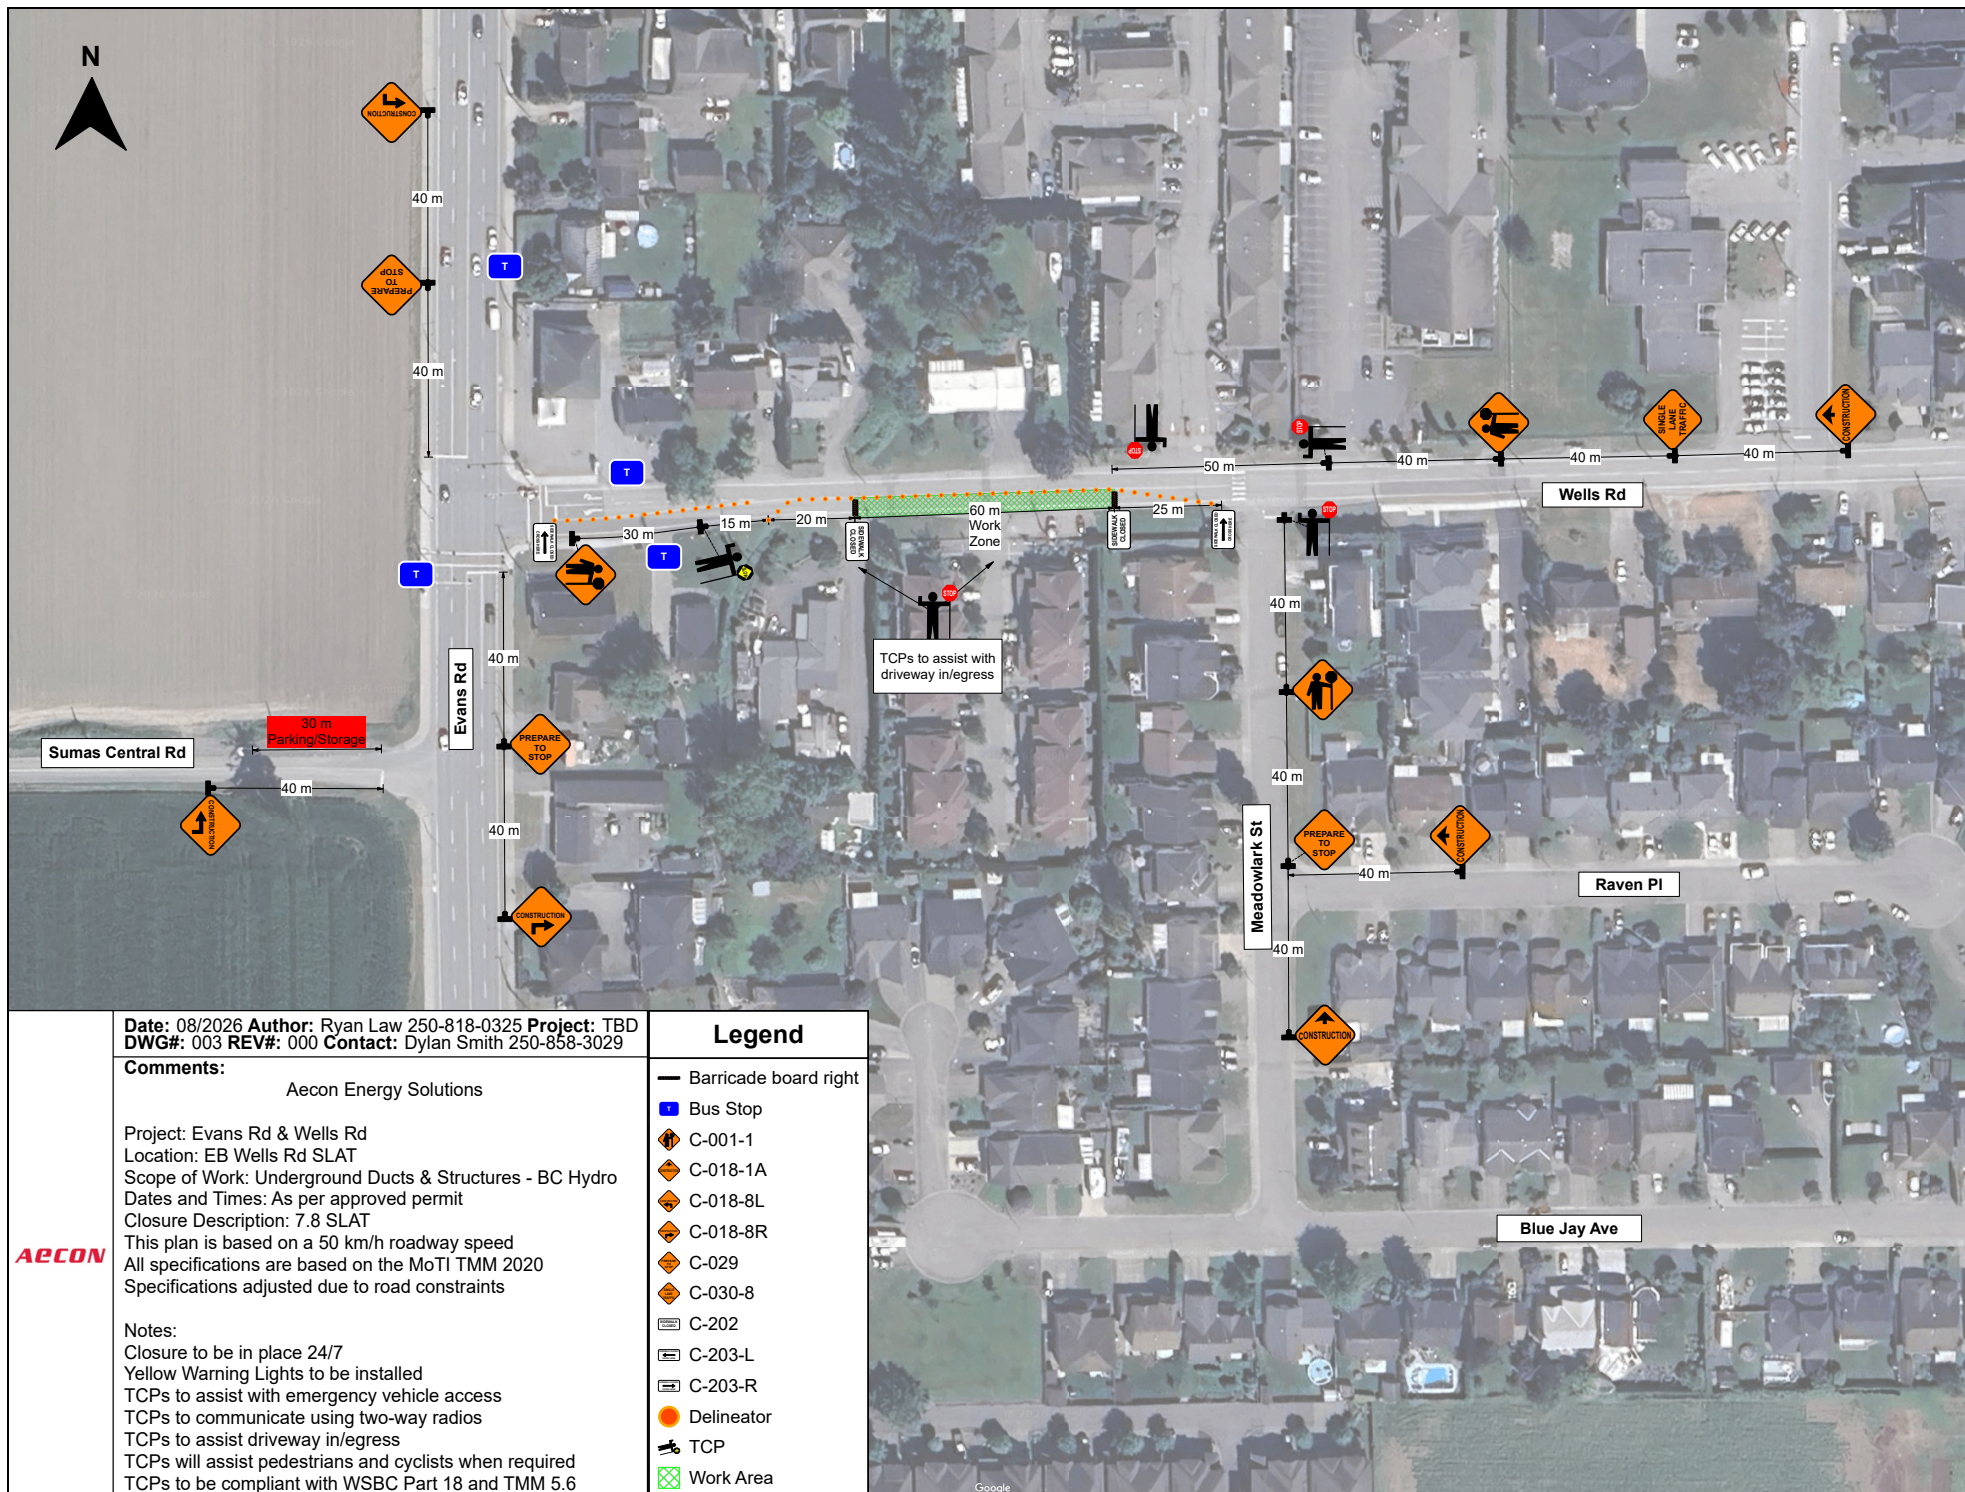

Date: 08/2026 **Author:** Ryan Law 250-818-0325 **Project:** TBD
DWG#: 003 **REV#:** 000 **Contact:** Dylan Smith 250-858-3029

Comments:

Aecon Energy Solutions


Project: Evans Rd & Wells Rd
 Location: EB Wells Rd SLAT
 Scope of Work: Underground Ducts & Structures - BC Hydro
 Dates and Times: As per approved permit
 Closure Description: 7.8 SLAT
 This plan is based on a 50 km/h roadway speed
 All specifications are based on the MoTI TMM 2020
 Specifications adjusted due to road constraints


Notes:

Closure to be in place 24/7
 Yellow Warning Lights to be installed
 TCPs to assist with emergency vehicle access
 TCPs to communicate using two-way radios
 TCPs to assist driveway in/egress
 TCPs will assist pedestrians and cyclists when required
 TCPs to be compliant with WSBC Part 18 and TMM 5.6

Legend

- Barricade board right
- Bus Stop
- C-001-1
- C-018-1A
- C-018-8L
- C-018-8R
- C-029
- C-030-8
- C-202
- C-203-L
- C-203-R
- Delineator
- TCP
- Work Area

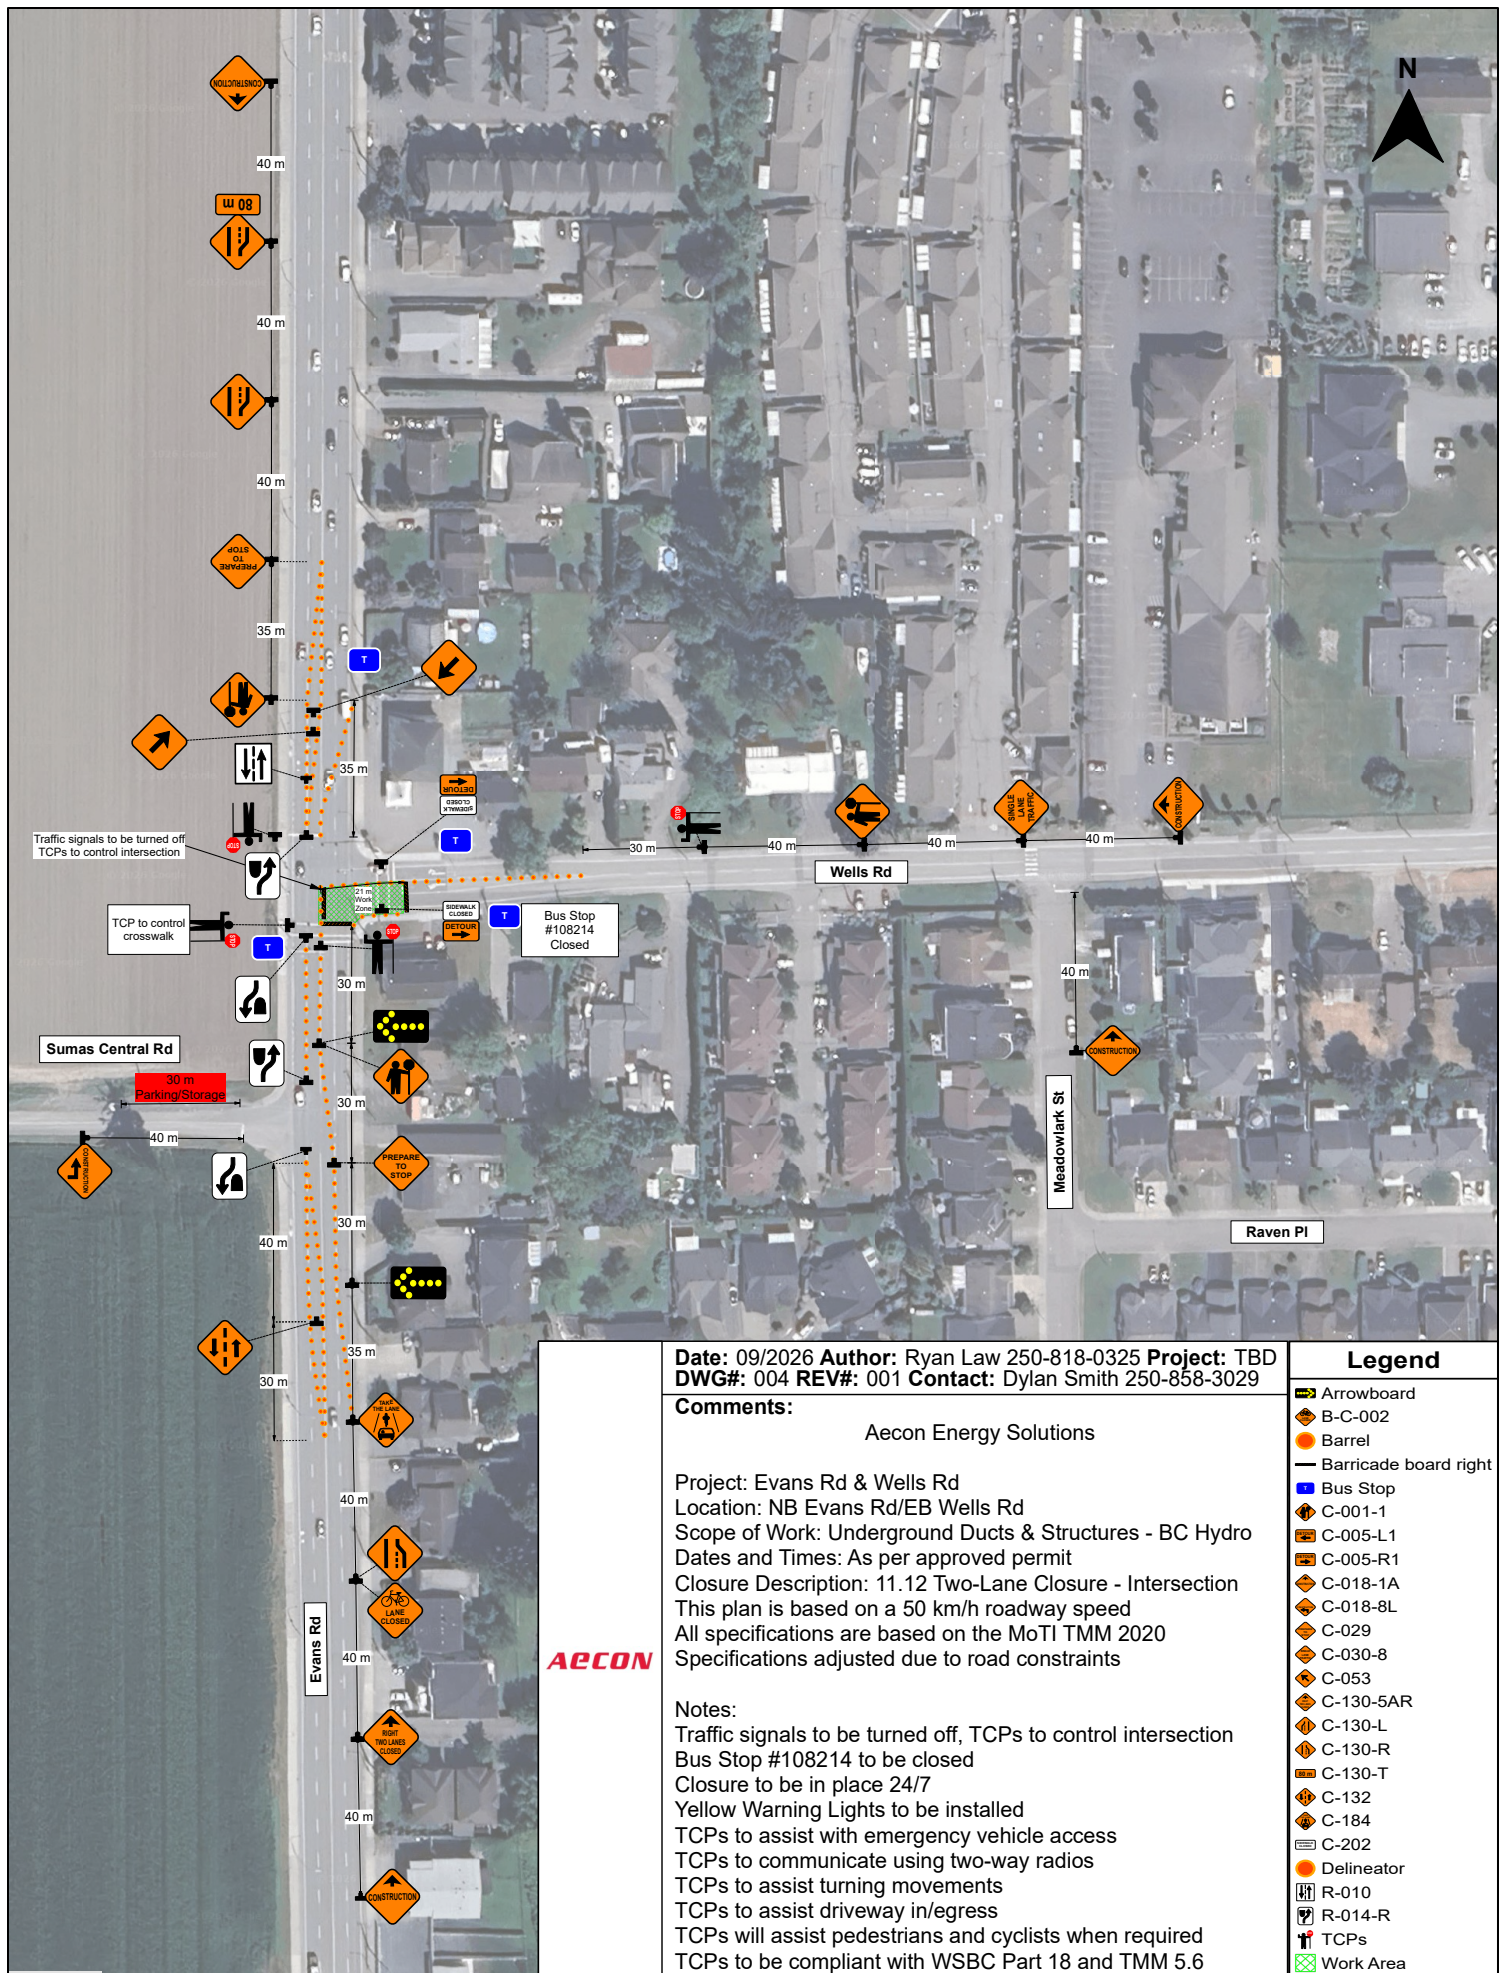

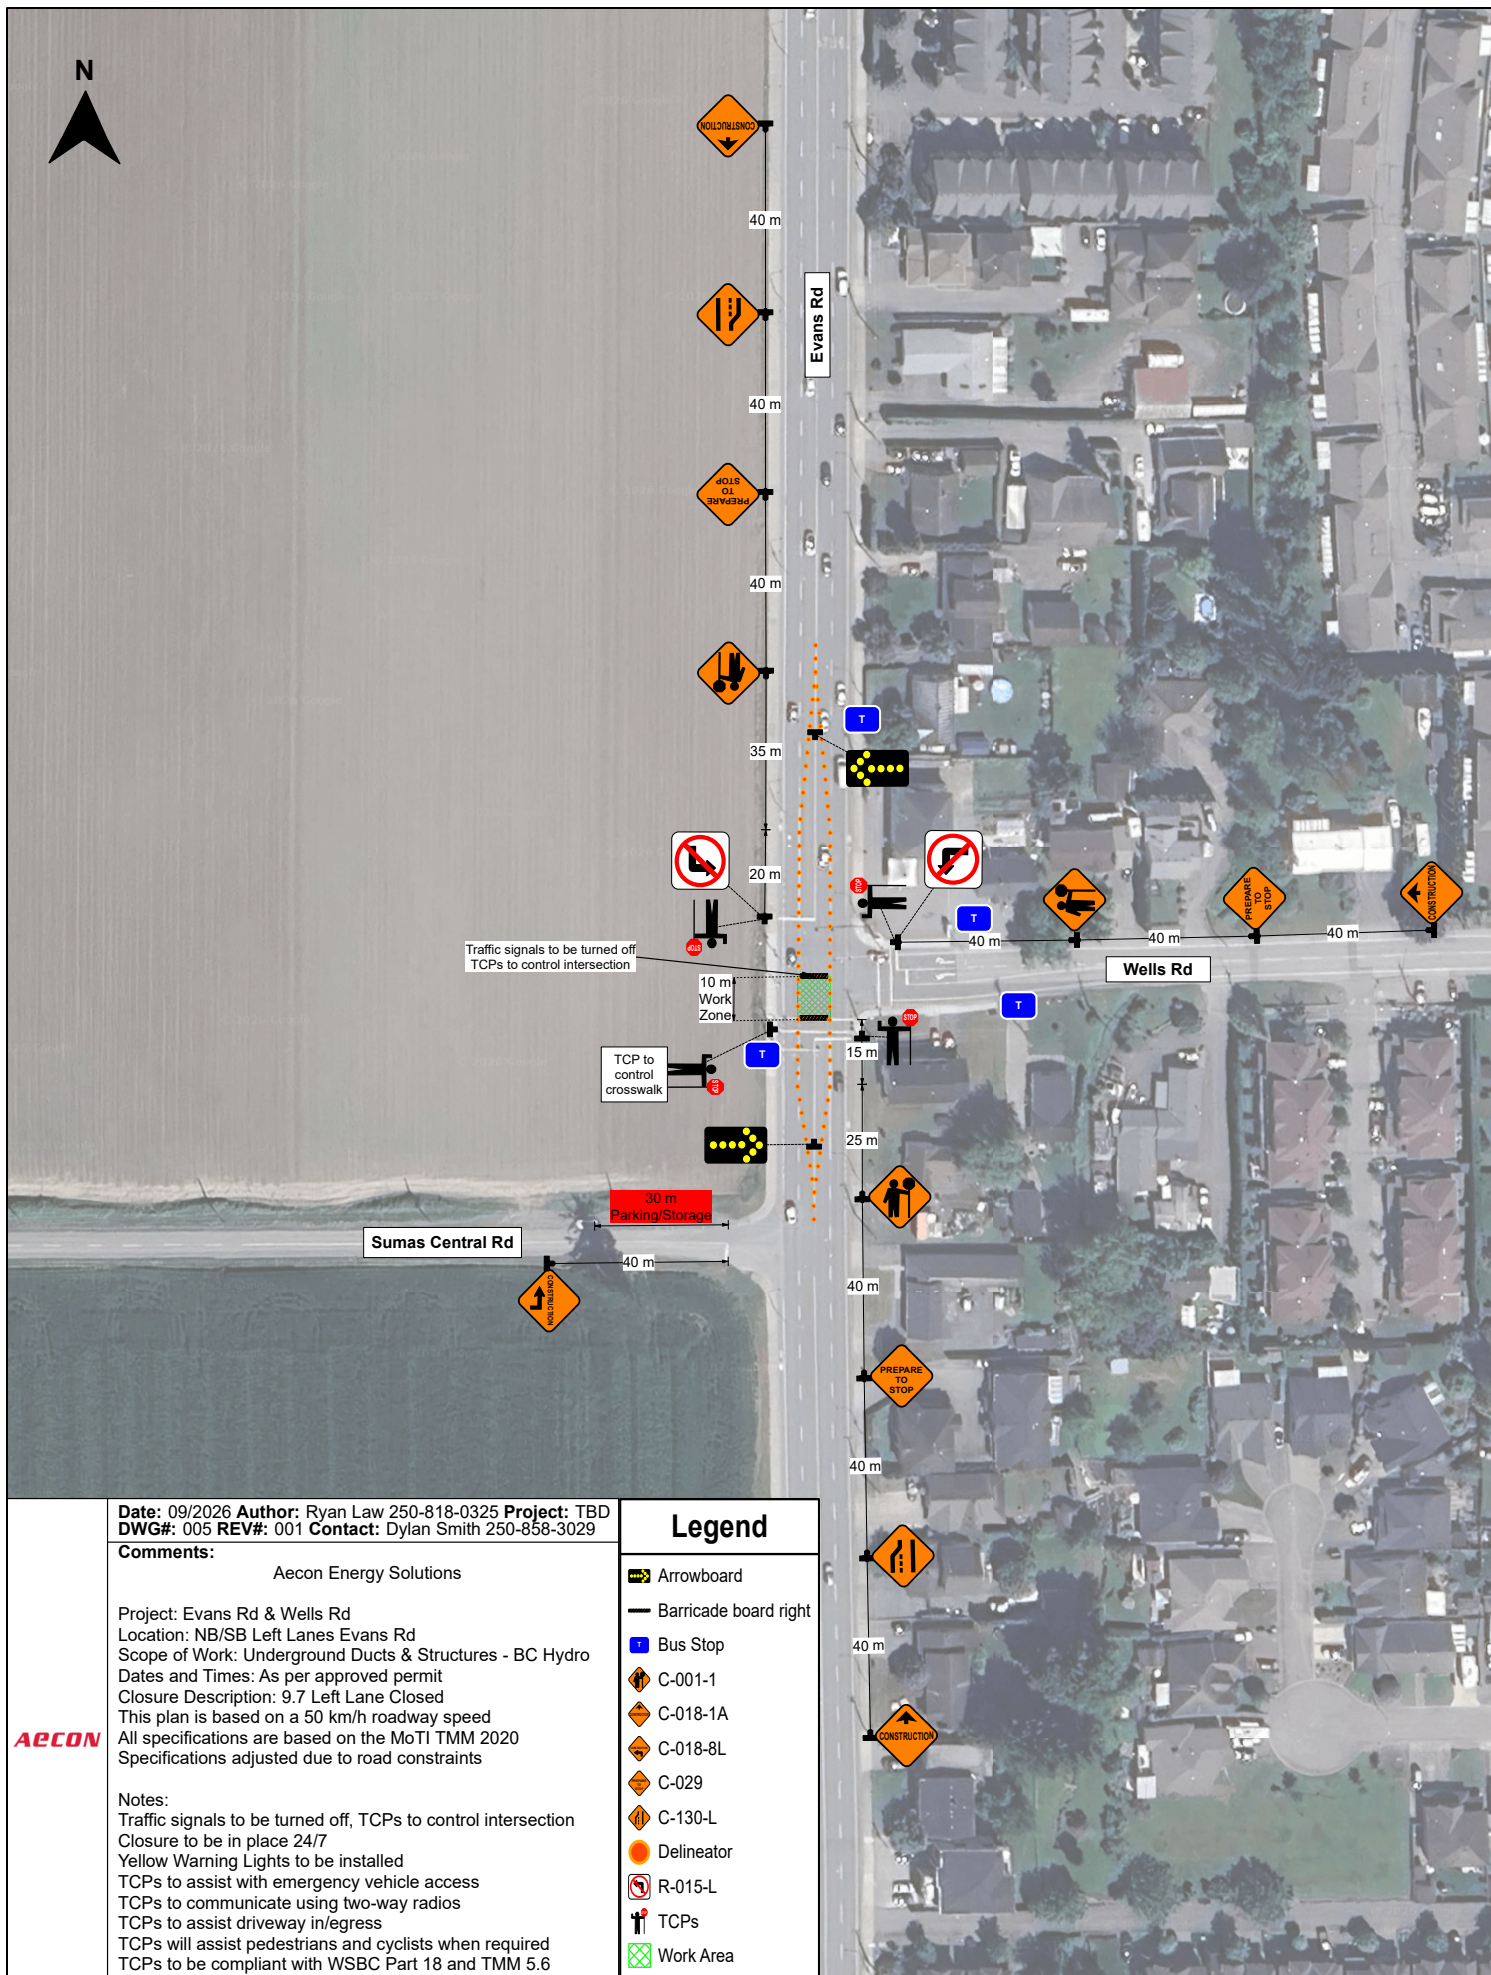

AECON

