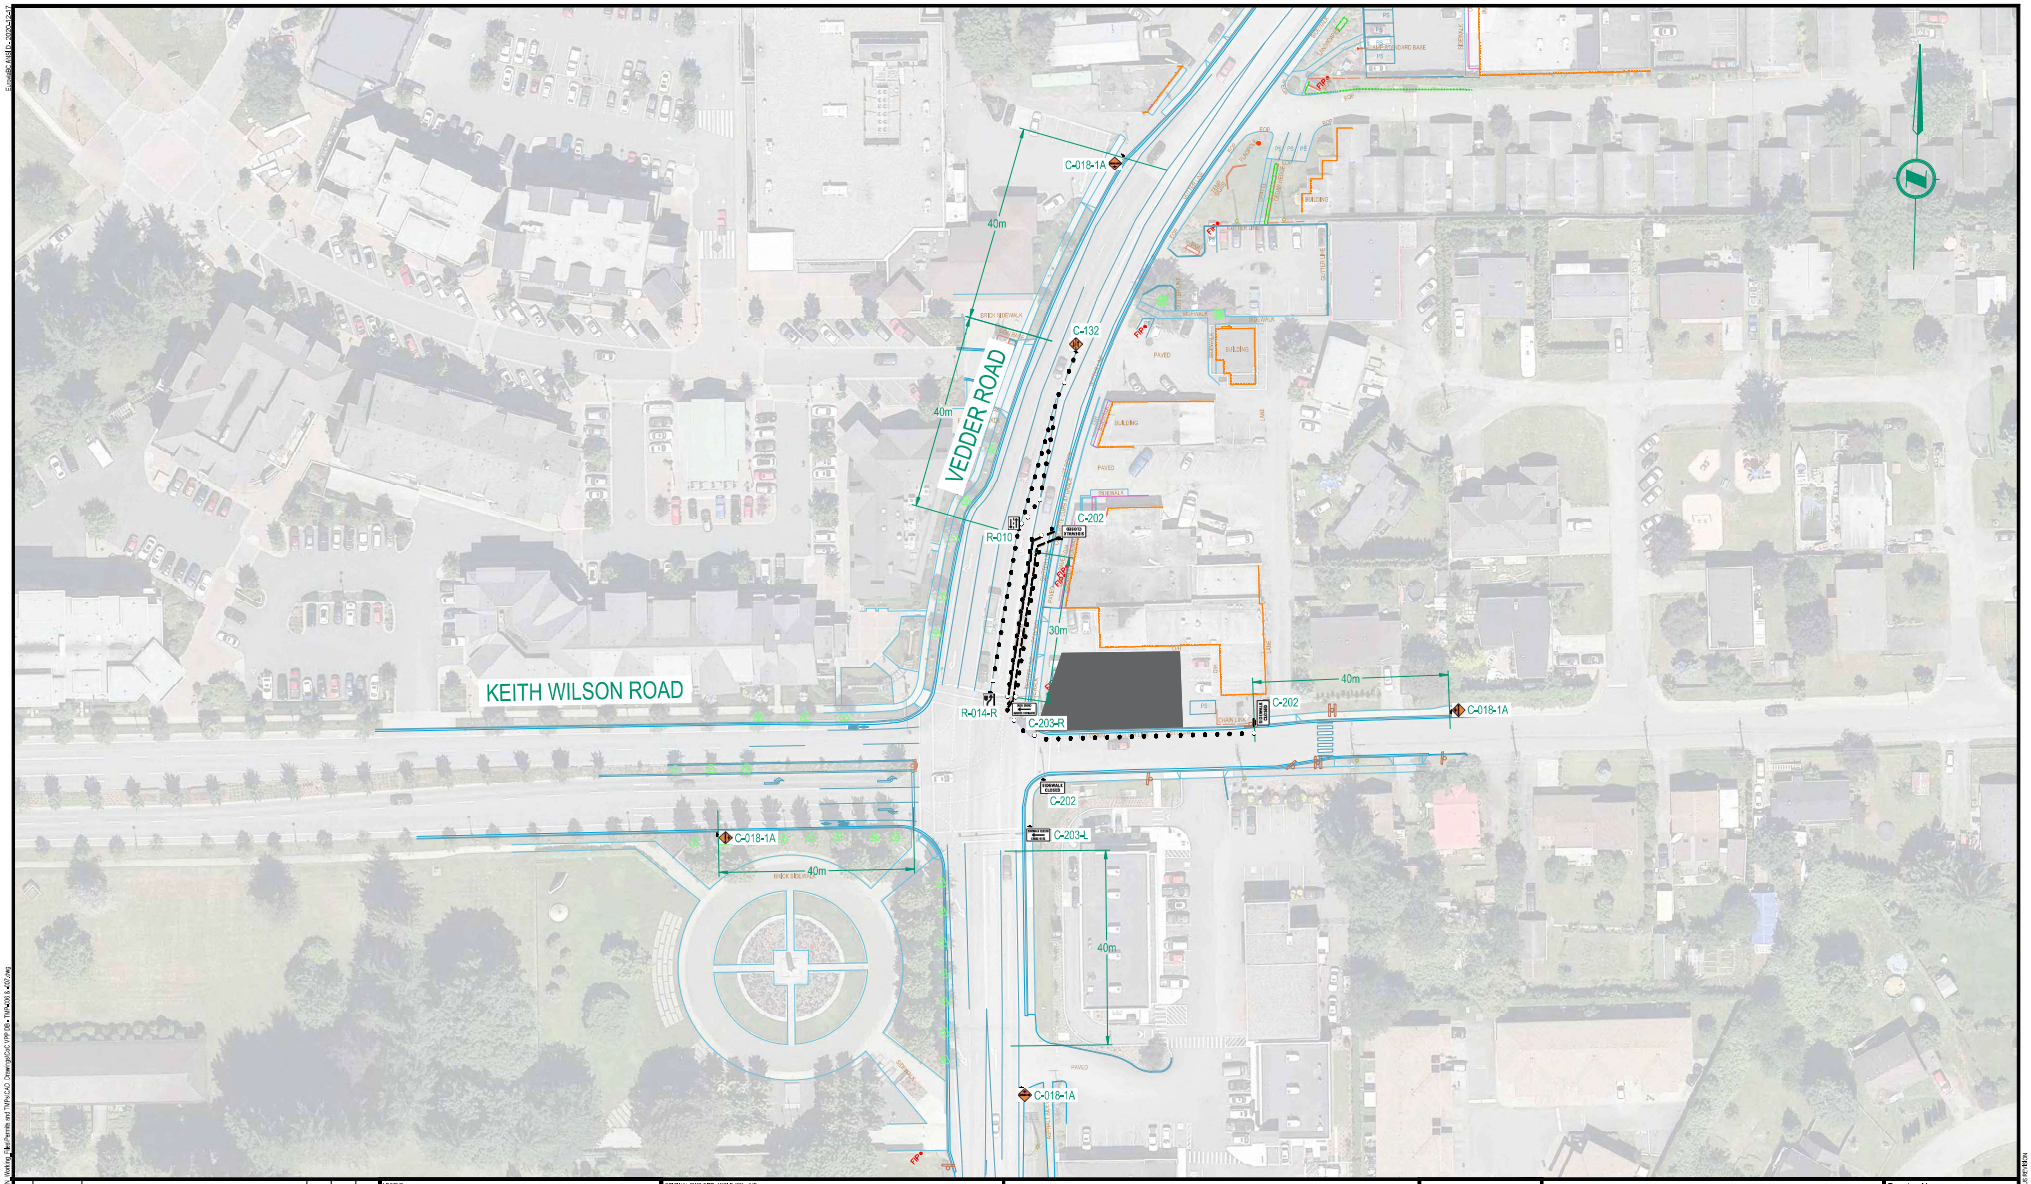

Rev	Date	Description	Drawn	Design	Appr'd
1	2021-01-07	ISSUED FOR PERMIT	JJE	JJE	FOP
0	2021-01-07	ISSUED FOR REVIEW	JJE	JJE	FOP

LEGEND
- DENOTES TRAFFIC SIGNAGE
- DENOTES TRAFFIC BARRIER
- DENOTES TRAFFIC OBSERVATORS/CONES
- DENOTES WORK AREA
- DENOTES TRAFFIC BARRICADE
- DENOTES LANE/TRAFFIC CONTROL PERSON

NOTES
1. ALL TRAFFIC CONTROL OPERATIONS MUST BE PERFORMED AS PER TRAFFIC MANAGEMENT MANUAL FOR WORK ON ROADWAYS (MMTS2020).
2. VEDDER AND PROMONTORY/WATSON ROAD SPEED LIMIT 50km/h

ORIGINAL DWG SIZE: ANSI D (22" x 34")

0 1:500 25

CITY OF CHILLIWACK

EUROVIA VINCI BC
18964-96 Avenue
Surrey, BC
Canada, V4N 3R2
T 604 455 3320

Approved Sealed

CITY OF CHILLIWACK
8550 YOUNG RD, CHILLIWACK, BC V2P 8A4

VEDDER / PROMONTORY / PREST
SEGMENT 1 - VEDDER ROAD
TRAFFIC MANAGEMENT PLAN

Drawing No.
TMP-007

Project Number: 6918.9206AN
Rev.: 1