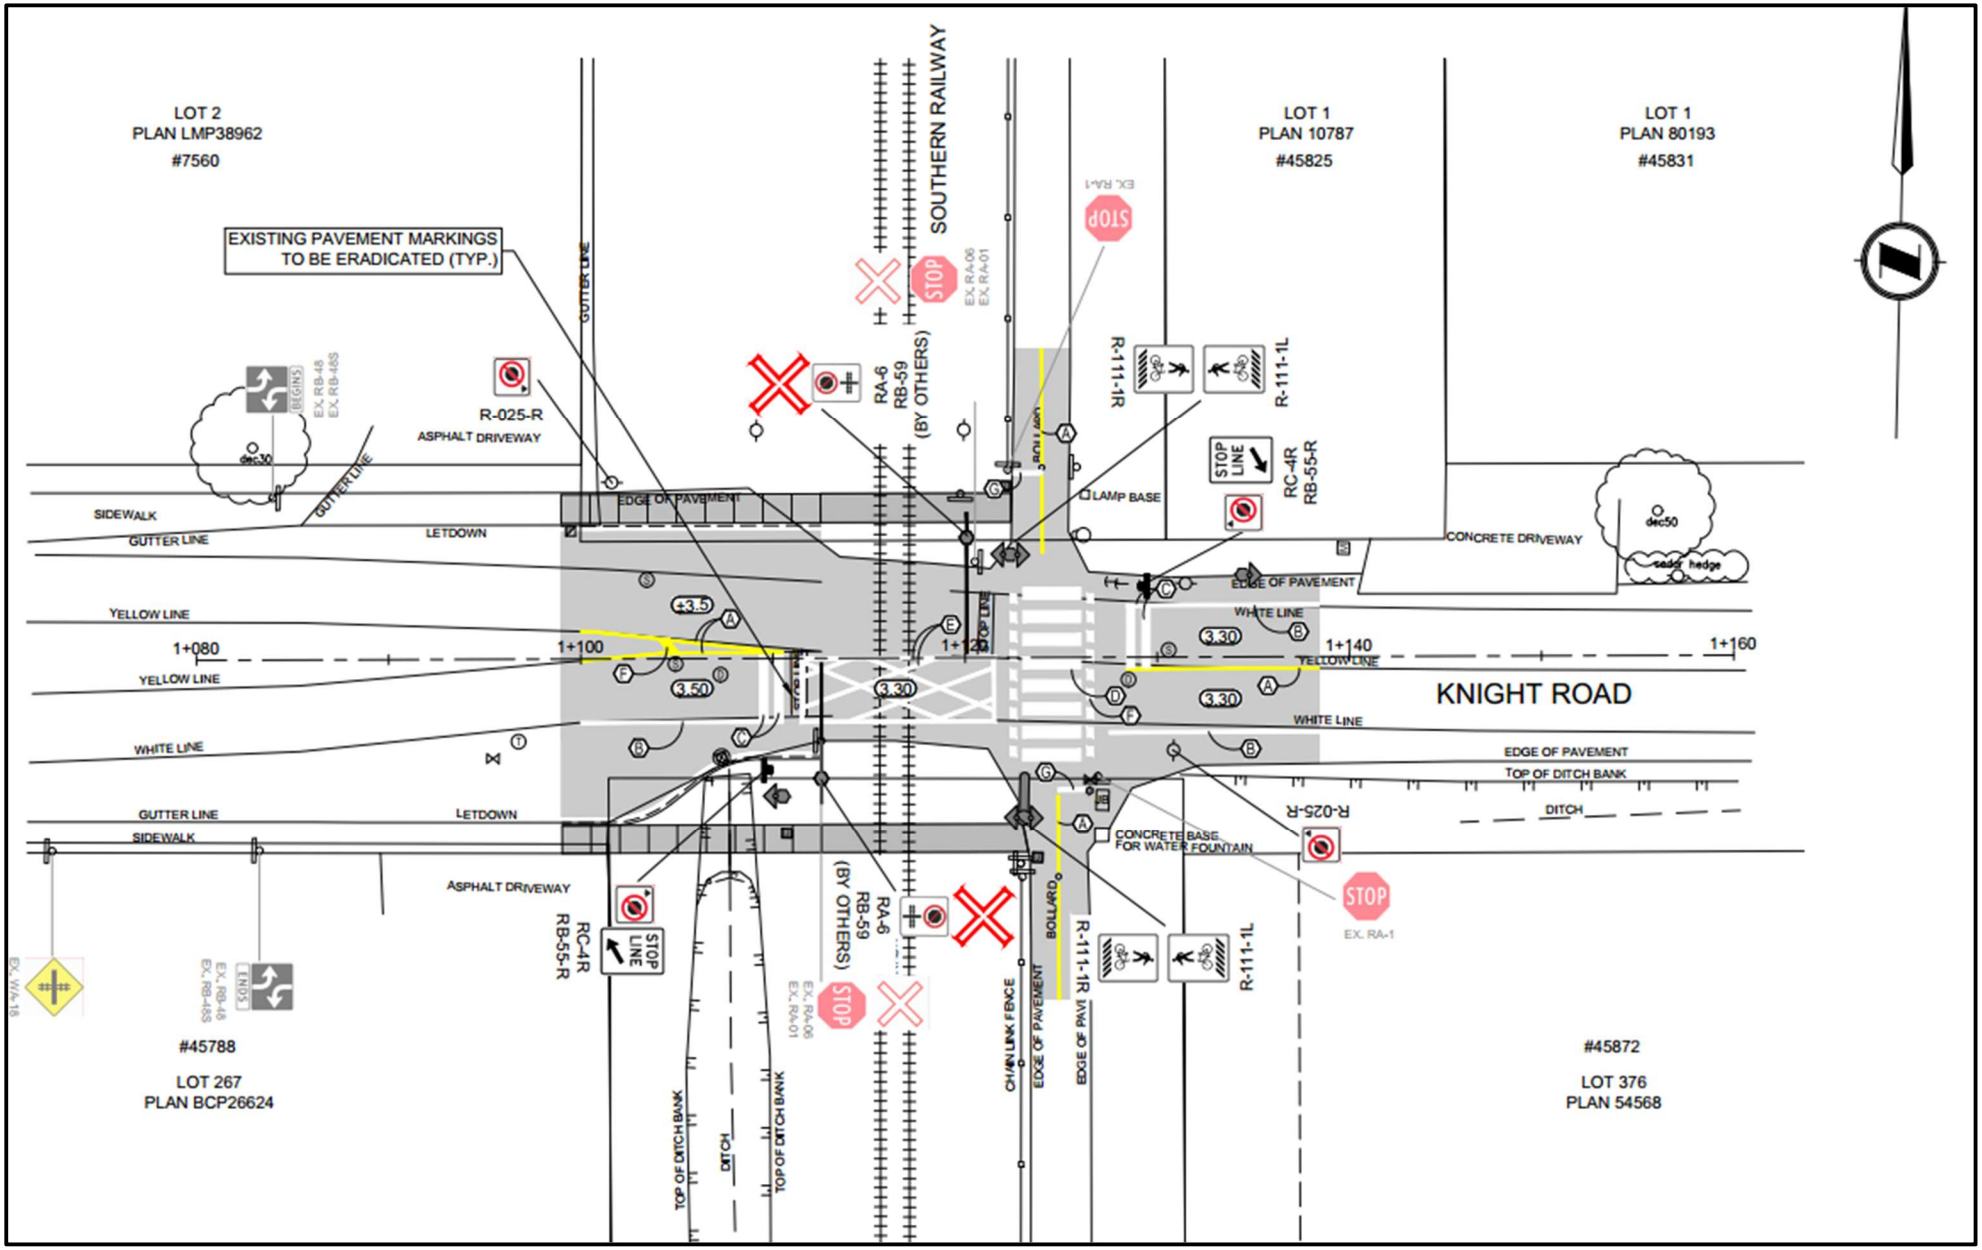
LOT 2
PLAN LMP38962
#7560
EXISTING PAVEMENT MARKINGS TO BE ERADICATED (TYP.)
GUTTER LINE
R-025-R
ASPHALT DRIVEWAY
SIDEWALK
GUTTER LINE
LETDOWN
YELLOW LINE
1+080
1+100
1+120
1+140
1+160
WHITE LINE
SOUTHERN RAILWAY
RA-6
RB-59
(BY OTHERS)
STOP
EX. RA-06
EX. RA-01
R-111-1R
R-111-1L
STOP LINE
RC-4R
RB-55-R
LAMP BASE
CONCRETE DRIVEWAY
EDGE OF PAVEMENT
KNIGHT ROAD
TOP OF DITCH BANK
DITCH
CONCRETE BASE FOR WATER FOUNTAIN
BOLLARD
CHAIN LINK FENCE
EX. RA-1
#45825
LOT 1
PLAN 10787
#45831
LOT 1
PLAN 80193
#45788
LOT 267
PLAN BCP26624
#45872
LOT 376
PLAN 54568