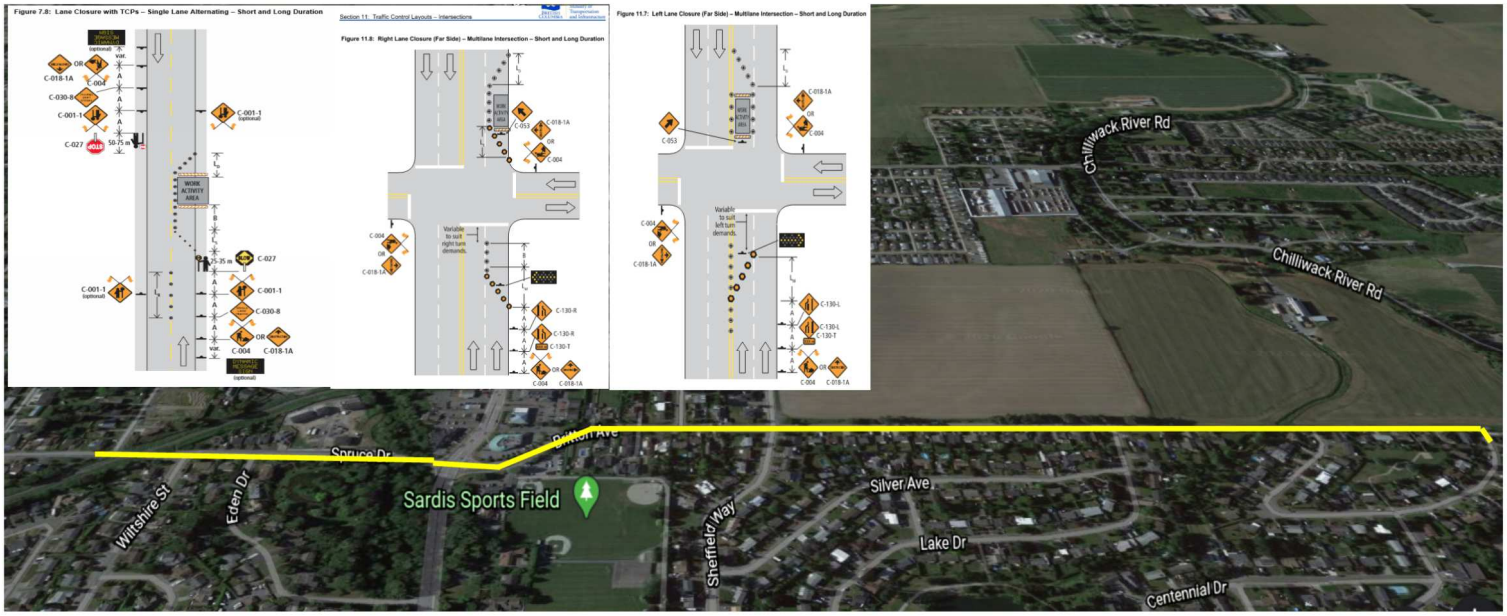
Figure 7.8: Lane Closure with TCPs – Single Lane Alternating – Short and Long Duration
Section 11: Traffic Control Layouts – Intersections
Figure 11.8: Right Lane Closure (Far Side) – Multilane Intersection – Short and Long Duration
Figure 11.7: Left Lane Closure (Far Side) – Multilane Intersection – Short and Long Duration
WORK ACTIVITY AREA
Variable to suit right turn demands.
Variable to suit left turn demands.
Chilliwack River Rd
Chilliwack River Rd
Spruce Dr
Sardis Sports Field
Wiltshire St
Eden Dr
Sheffield Way
Silver Ave
Lake Dr
Centennial Dr