DIAN UTILITY
TRUCTION
TA SERVICES COMPANY

CANADIAN UTILITY CONSTRUCTION
FORTIS BC GAS MAIN INSTALLATION
YALE ROAD FROM CHADSEY ROAD TO SUMAS PRAIRIE ROAD, CHILLIWACK
JOB#

Drawing 3 - Crossing Adams Road
MARCH/ APRIL 2021
HOURS OF OPERATION: 7:00AM - 5:00PM

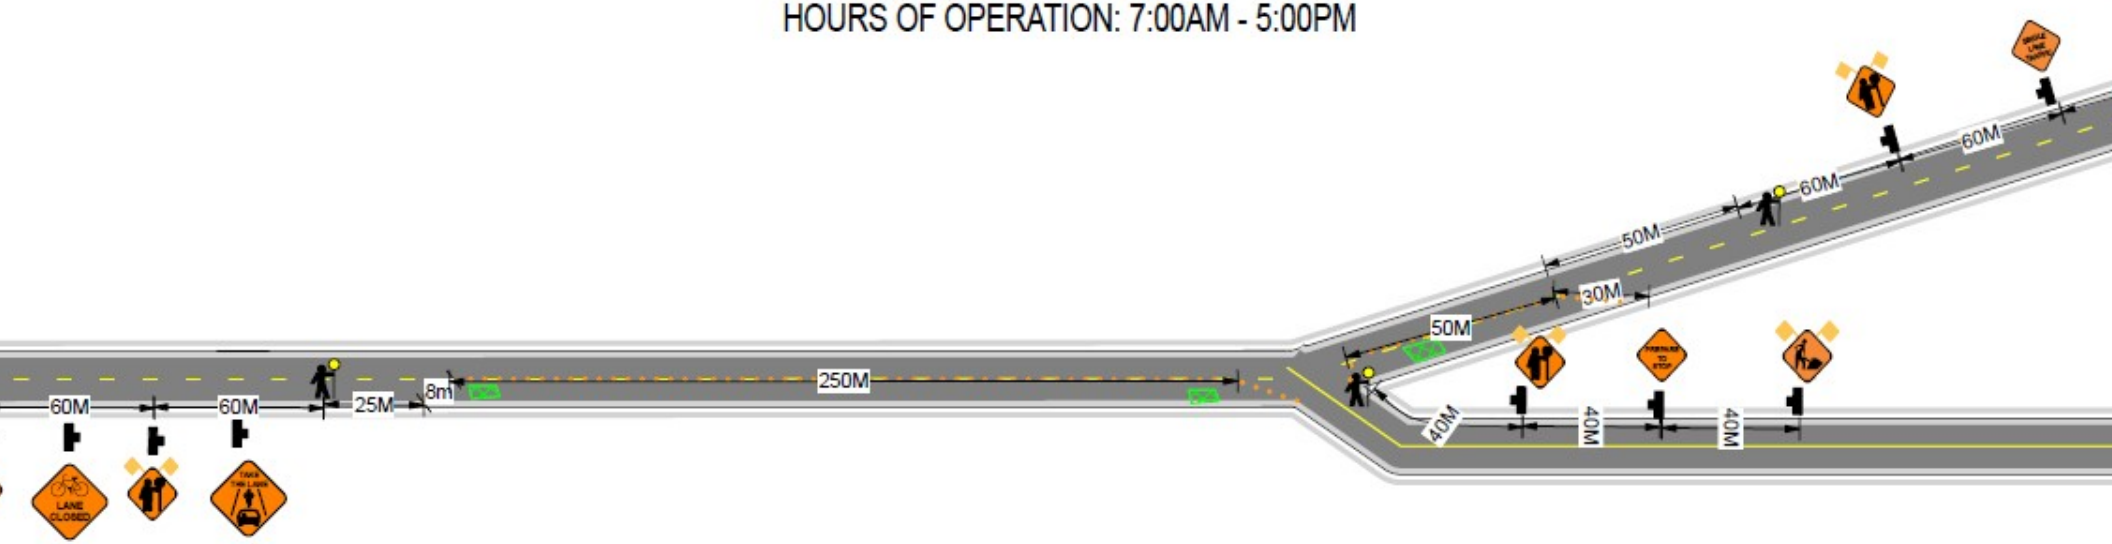

NOTE:

ALL SIDEWALKS - CROSSWALKS WILL REMAIN OPEN

TRAFFIC CONTROL WILL ASSIST WITH DRIVEWAYS AFFECTED BY WORK ZONE CLOSURE

SPEED LIMIT ON YALE ROAD IS 60 KM PER HOUR
ALL SIGNS WILL BE PLACED ON WINDMASTERS WITH FLAGS

ADVANCE WARNING SIGNS WILL BE PLACED ON ALL INTERSECTING SIDE STREETS WHEN REQUIRED

TRAFFIC CONTROL WILL USE TWO WAY RADIOS TO COMMUNICATE

FLOW
ER

Canadian U
Doug Parke

Traffic Cont
Canadian U
Brittany Po