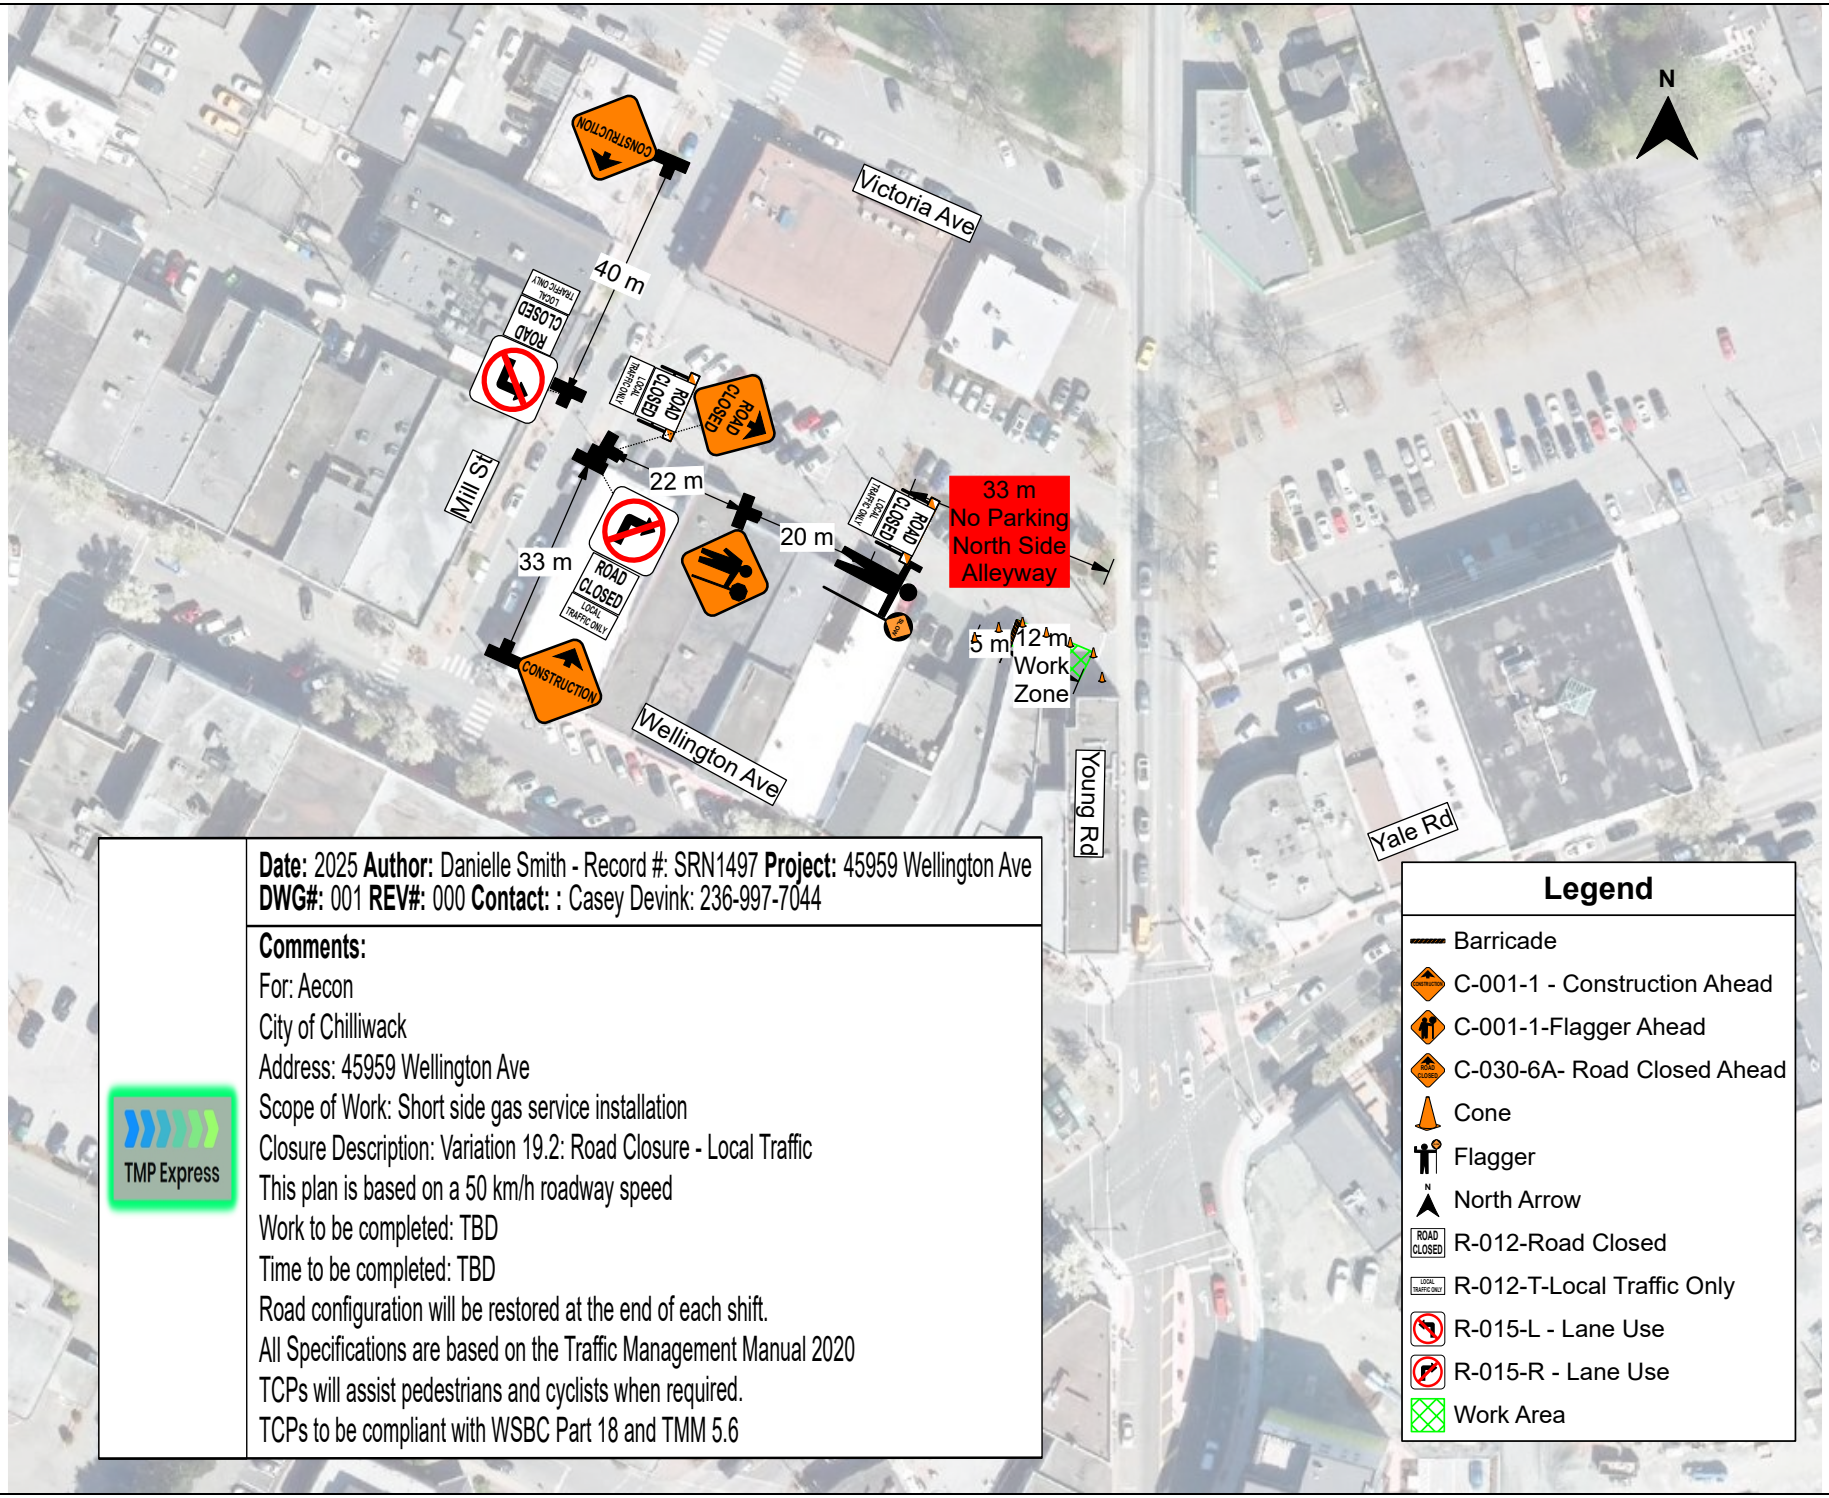


TMP Express

**Date:** 2025 **Author:** Danielle Smith - Record #: SRN1497 **Project:** 45959 Wellington Ave
**DWG#:** 001 **REV#:** 000 **Contact:** : Casey Devink: 236-997-7044

**Comments:**
For: Aecon
City of Chilliwack
Address: 45959 Wellington Ave
Scope of Work: Short side gas service installation
Closure Description: Variation 19.2: Road Closure - Local Traffic
This plan is based on a 50 km/h roadway speed
Work to be completed: TBD
Time to be completed: TBD
Road configuration will be restored at the end of each shift.
All Specifications are based on the Traffic Management Manual 2020
TCPs will assist pedestrians and cyclists when required.
TCPs to be compliant with WSBC Part 18 and TMM 5.6

## Legend

- Barricade
- C-001-1 - Construction Ahead
- C-001-1-Flagger Ahead
- C-030-6A- Road Closed Ahead
- Cone
- Flagger
- North Arrow
- R-012-Road Closed
- R-012-T-Local Traffic Only
- R-015-L - Lane Use
- R-015-R - Lane Use
- Work Area