


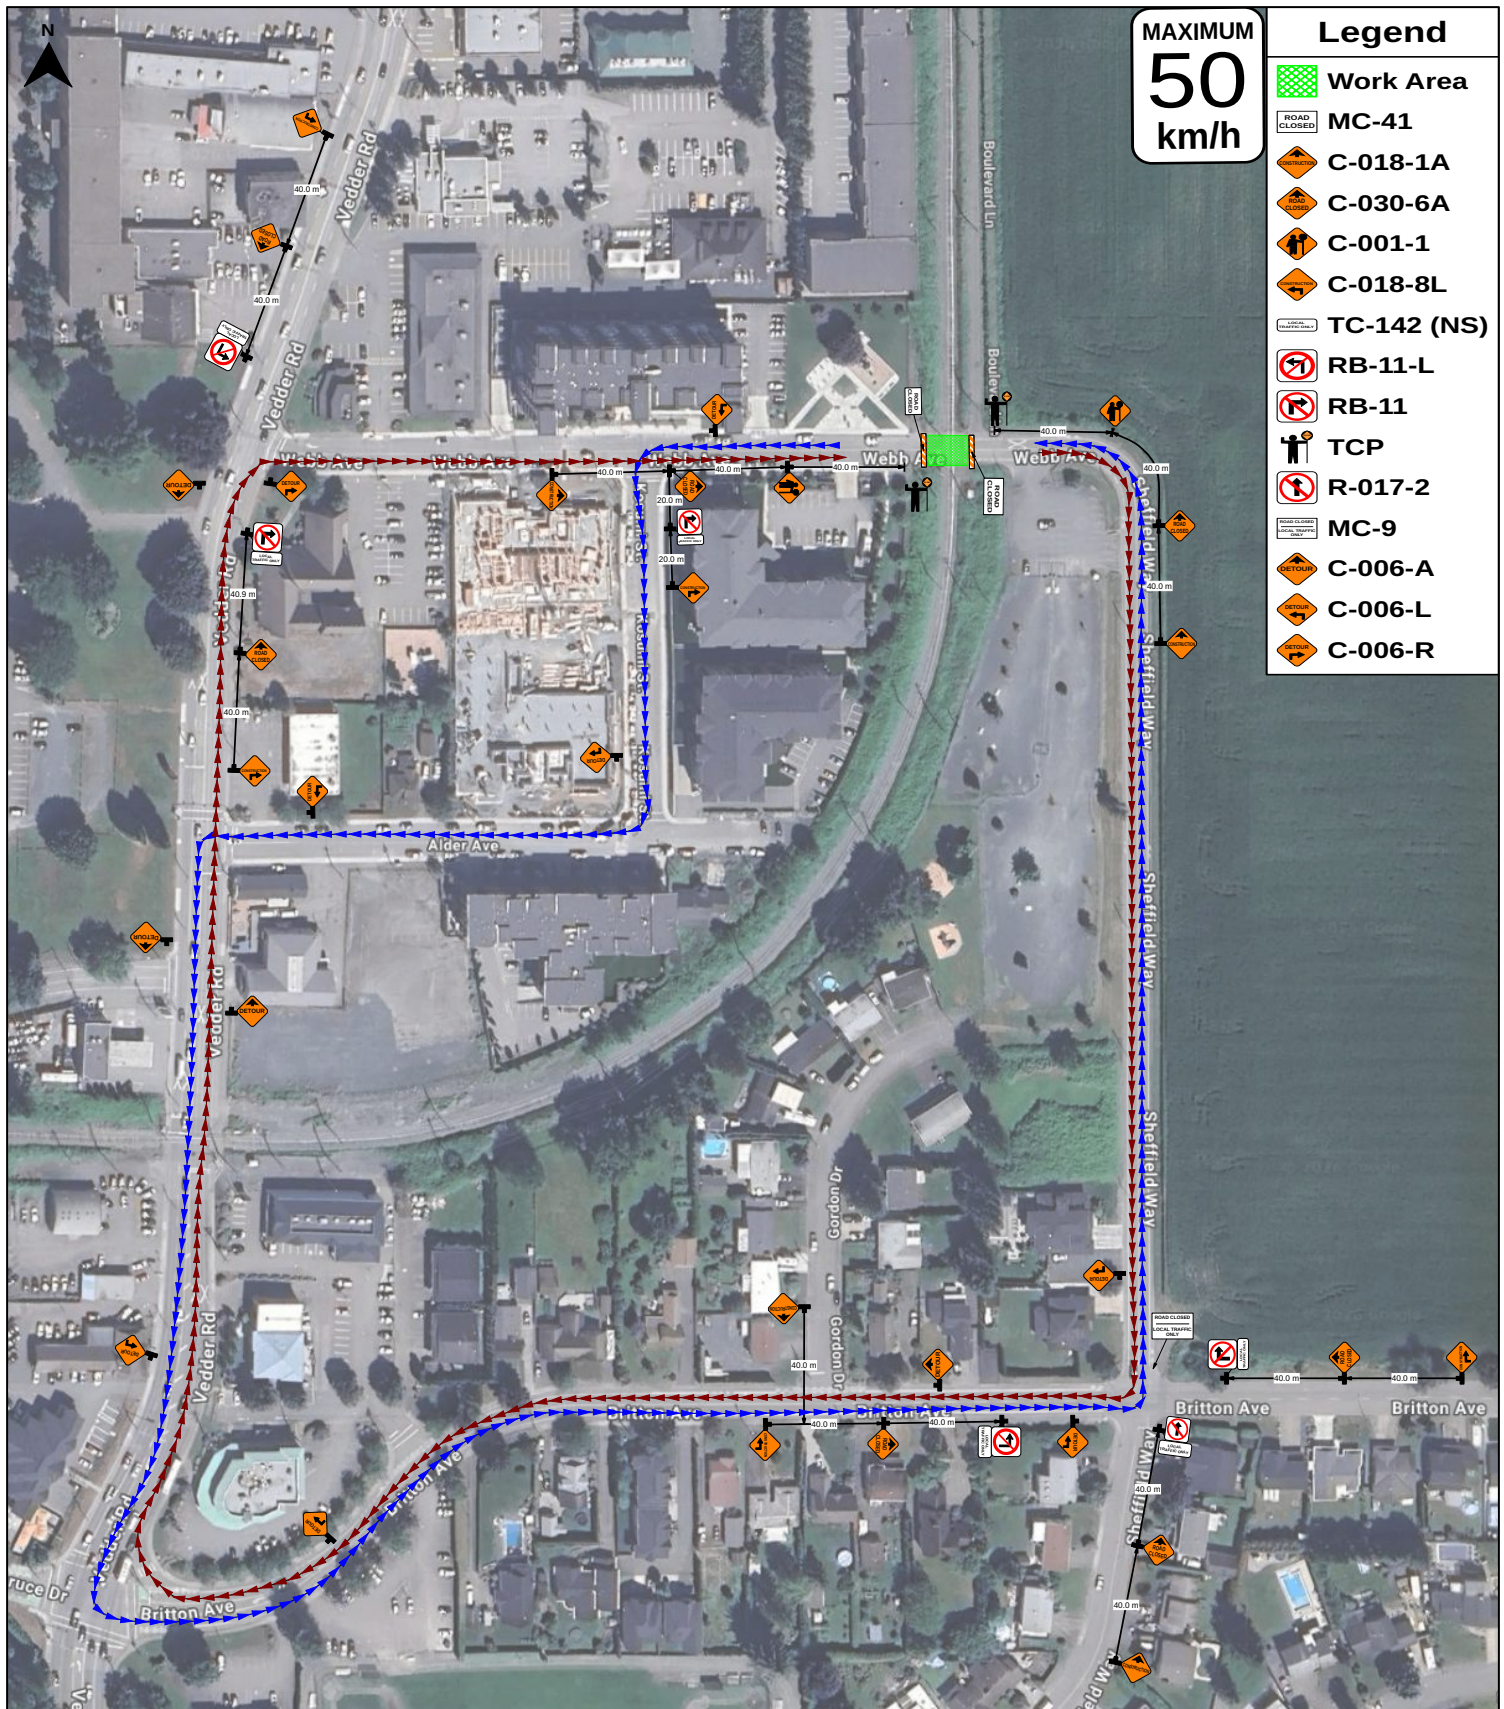

	Contractor Name: SAVE ON BLACKTOP	TCP#: 2-3	Location: Webb Ave and Sheffield Way, Chilliwack
	Job Description: Milling and Paving	Date and Time: October 8, 2026; 7AM - 7PM	
	Contractor Contact: Mo Torabi	Phone: 236-858-7770	Email: mo@saveonblacktop.com
	REVISIONS: REV 1:	Traffic Control Figure Number: 19.6: Roadway Closure with Detour (≤ 60 km/h)	
DWG #: 172	Traffic Plan Contact: Raj Singh	Email: traffic@saveonblacktop.com	
Traffic Management Manual: 2020 Office Edition			

General Notes: - Driveways access will be maintained throughout the shift. - No Parking signs will be placed 3 days prior to work and notices will be provided to residents. - Minimum 3.5M travel lanes to be maintained. - Contractors to ensure TCP positioning is in compliance with WSBC Part18. - All existing signs should be covered during the job. - Existing signs to be restored by the end of shift. - PPE should be worn as per work needs. - TCP's must maintain safe gap from equipment and be in escape route. - Two way radios or third person to relay visual signals. - A risk assessment should be conducted to assess the risks.
--