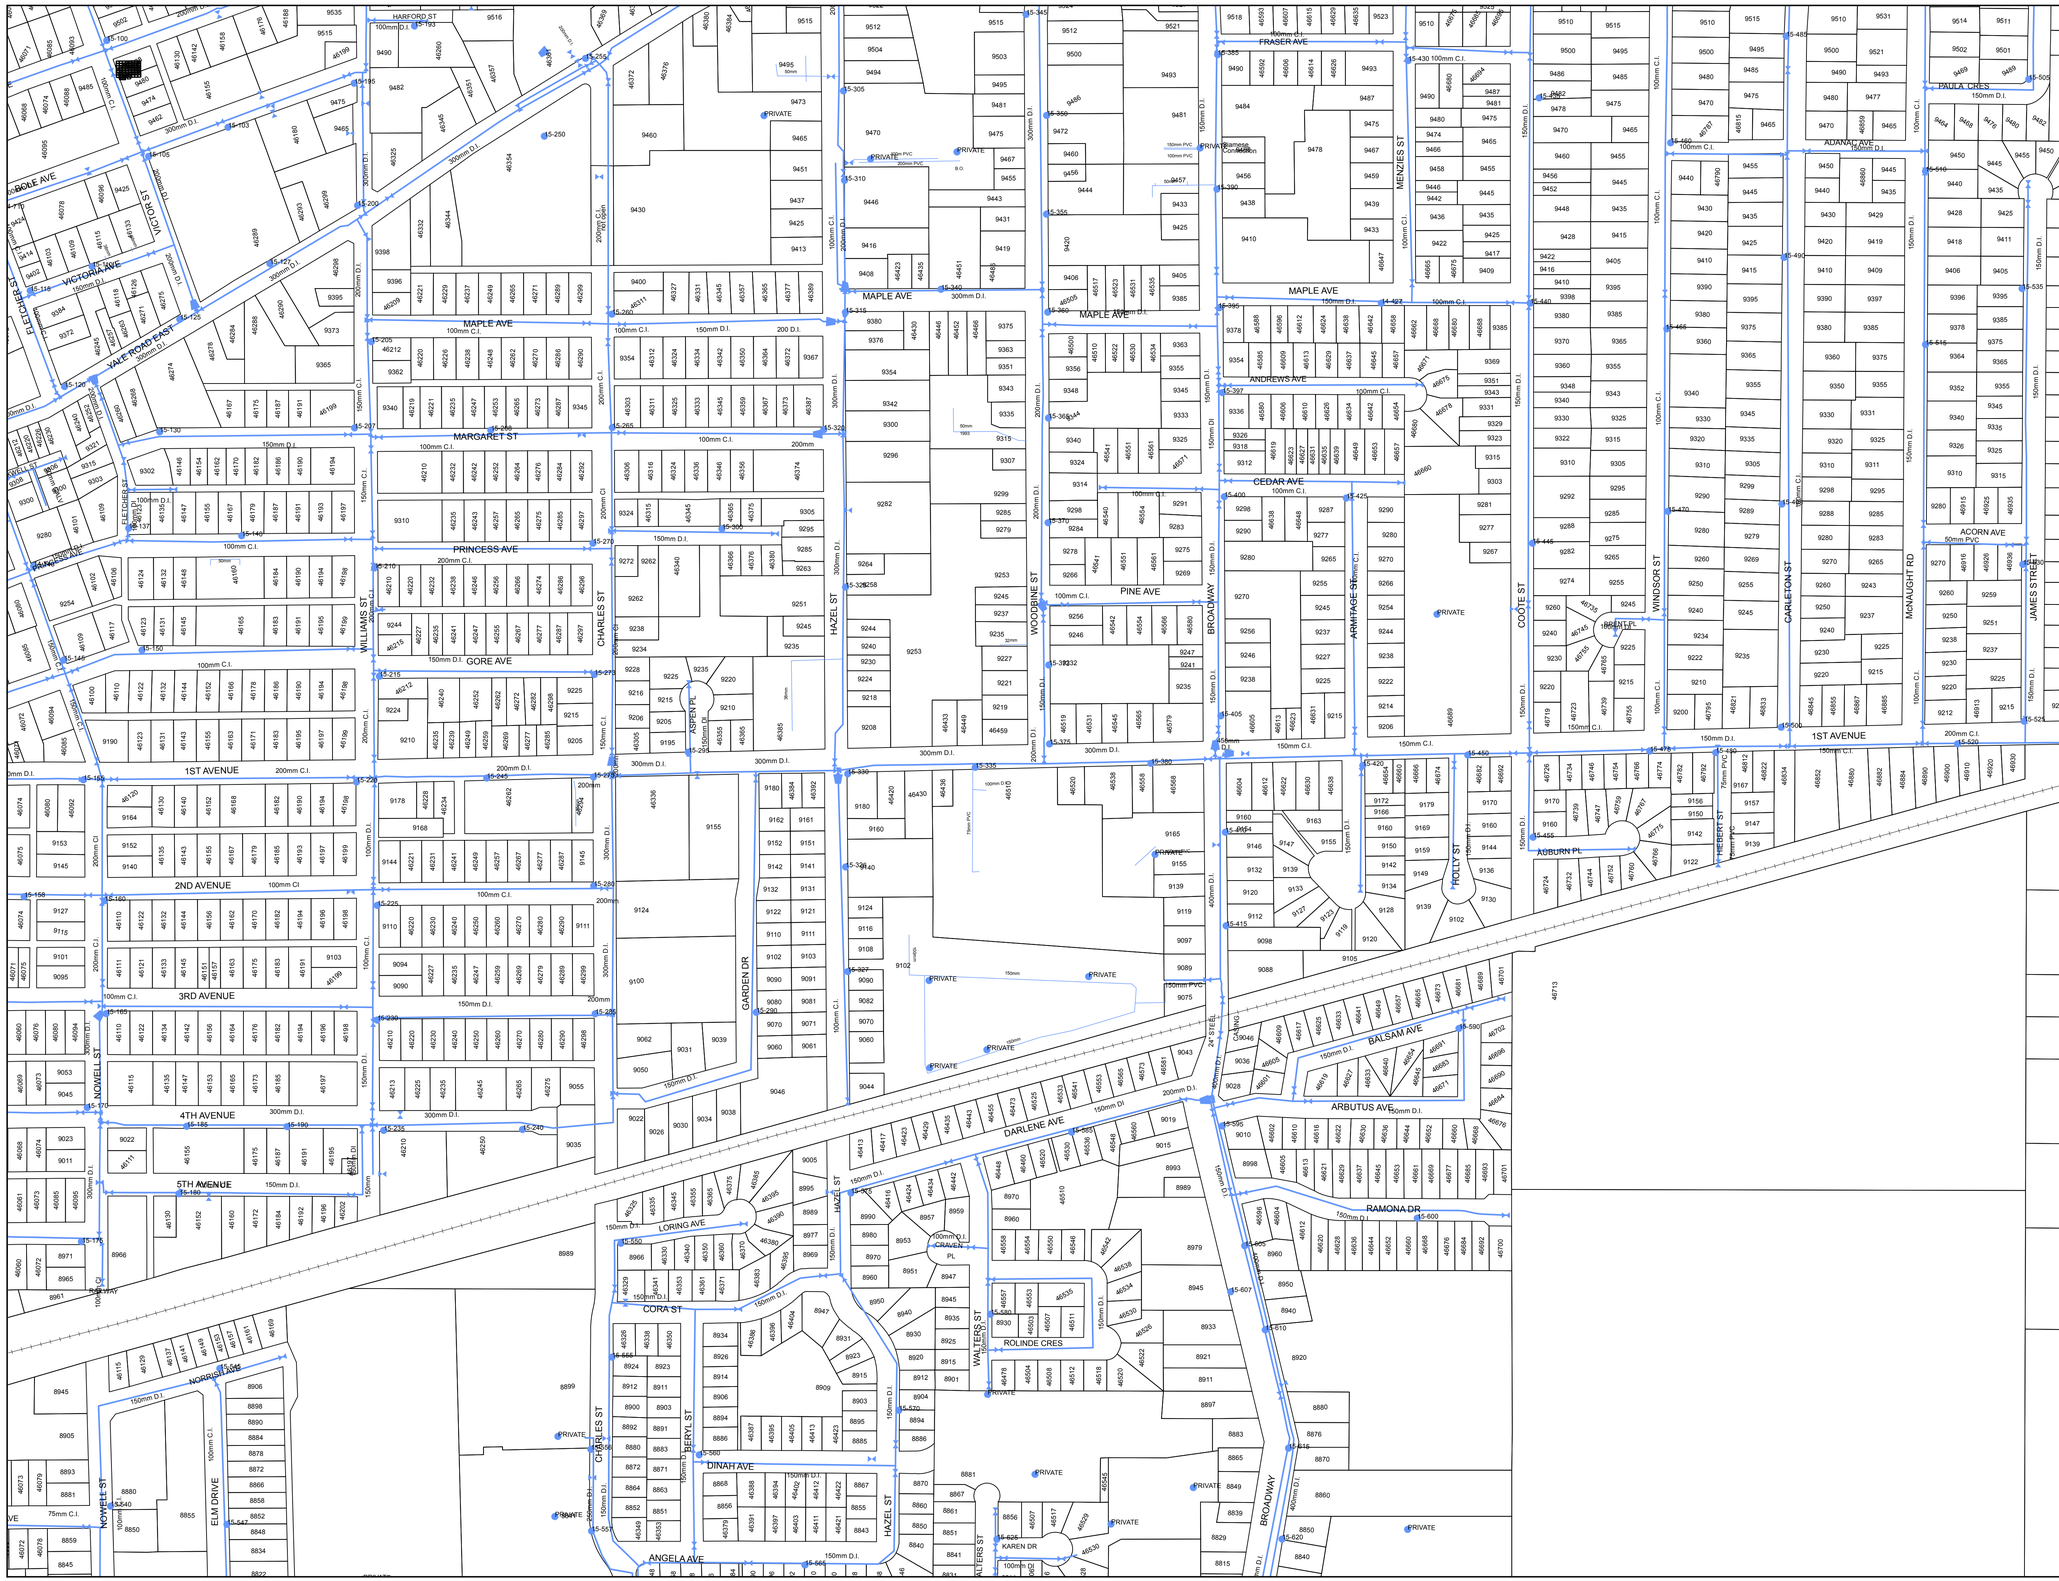

City of Chilliwack

The City of Chilliwack assumes no responsibility for the accuracy of the information displayed.

Meters

N
W E
S

- WATER MAIN
- STUB
- HOUSE CONNECT
- CFB WATERLINE
- PRIVATE WATERLINE
- FIRE HYDRANT
- CREEK DAM
- ENDCAP
- METER
- PUMP STATION
- RESERVOIR
- STATION, PRV
- VALVE, AIR
- VALVE, PRESSURE REDUCING
- VALVE
- WELL
- WELL, MONITORING/OBSERVATION

WATERWORKS
MAP 15A

MAP PRODUCED 28 July 2009