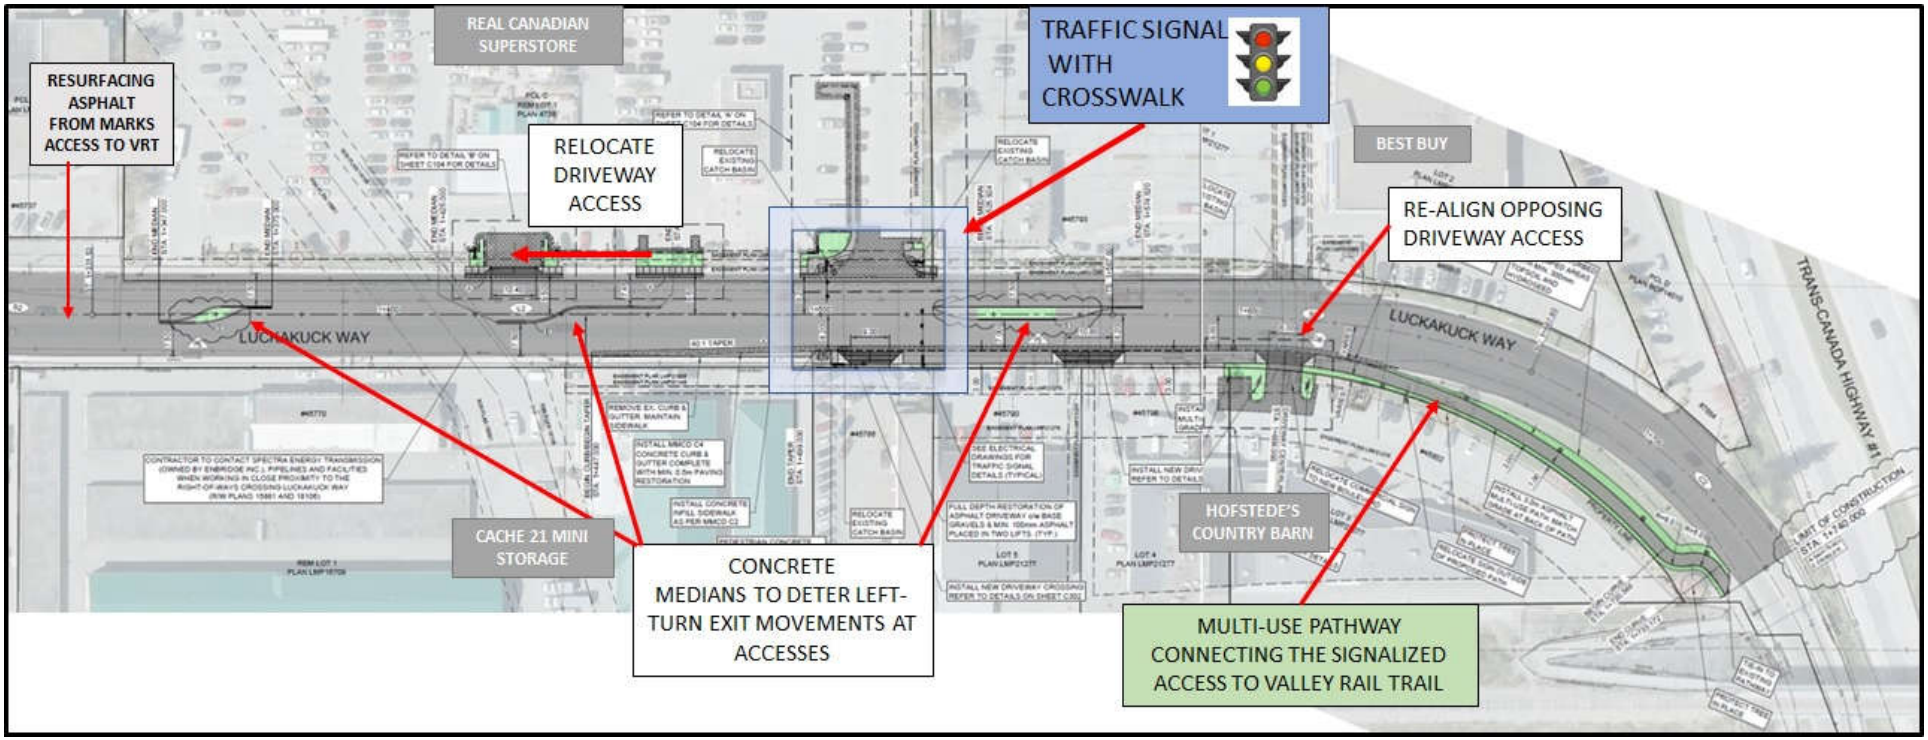
REAL CANADIAN SUPERSTORE
TRAFFIC SIGNAL WITH CROSSWALK
RESURFACING ASPHALT FROM MARKS ACCESS TO VRT
RELOCATE DRIVEWAY ACCESS
BEST BUY
RE-ALIGN OPPOSING DRIVEWAY ACCESS
LUCKAKUCK WAY
LUCKAKUCK WAY
TRANS-CANADA HIGHWAY #1
CACHE 21 MINI STORAGE
HOFSTEDE'S COUNTRY BARN
CONCRETE MEDIANS TO DETER LEFT-TURN EXIT MOVEMENTS AT ACCESSES
MULTI-USE PATHWAY CONNECTING THE SIGNALIZED ACCESS TO VALLEY RAIL TRAIL